JCDecaux	Street Furniture Site Survey	Doc. Ref: SF-OPS-FRM-0001 (WAS 1904)

Contracting Party	GMPTE	City	MANCHESTER	**JCD No**	
Resite	5% / ~~Recharge~~	~~Original MBC~~		~~Client/Bus stop No.~~	
Address	~~IFO/ Opp~~ / Adj	~~Building~~ / No.	340 DEANSGATE		M3 4LQ
Main Road	DEANSGATE			Direction of	CATHEDRAL
27 Mtrs	~~Bef~~ / Aft / ~~Opp~~	Side Street	BRIDGEWATER ST / opp TRAFFORD ST.		
City Zone	I / ~~M/O~~	Ad' case position	H / ~~R/A~~	Ad' consent needed	Yes / ~~No~~
Easting	383406	Northing	397640	Promap	NU 1904
AZ Ref.	4 F8				

Equipment Sub-family				Size		Screen	Kerb / Middle / Rear		
~~Panel type~~	Transparent	Durlux	Polyester	Polycarb	T-GRP	Note			
W - holes									
W/o - holes									
Return						Size			
End return	1 / 2	T/table case		Yes / No	Type				
Bench	Yes / No	Type	Std	Foster	Cristal	Heritage	Perch	Cox	Prestige

Passenger information system	Countdown	Realtime	None	Notes		
Illumination	~~Solar~~/Mains Electric	Feeder pillar	JCD/~~Client~~/LA	New/~~Transfer~~	Ducting	JCD/~~Client~~/LA

Site Sketch (ensure all key features are noted):

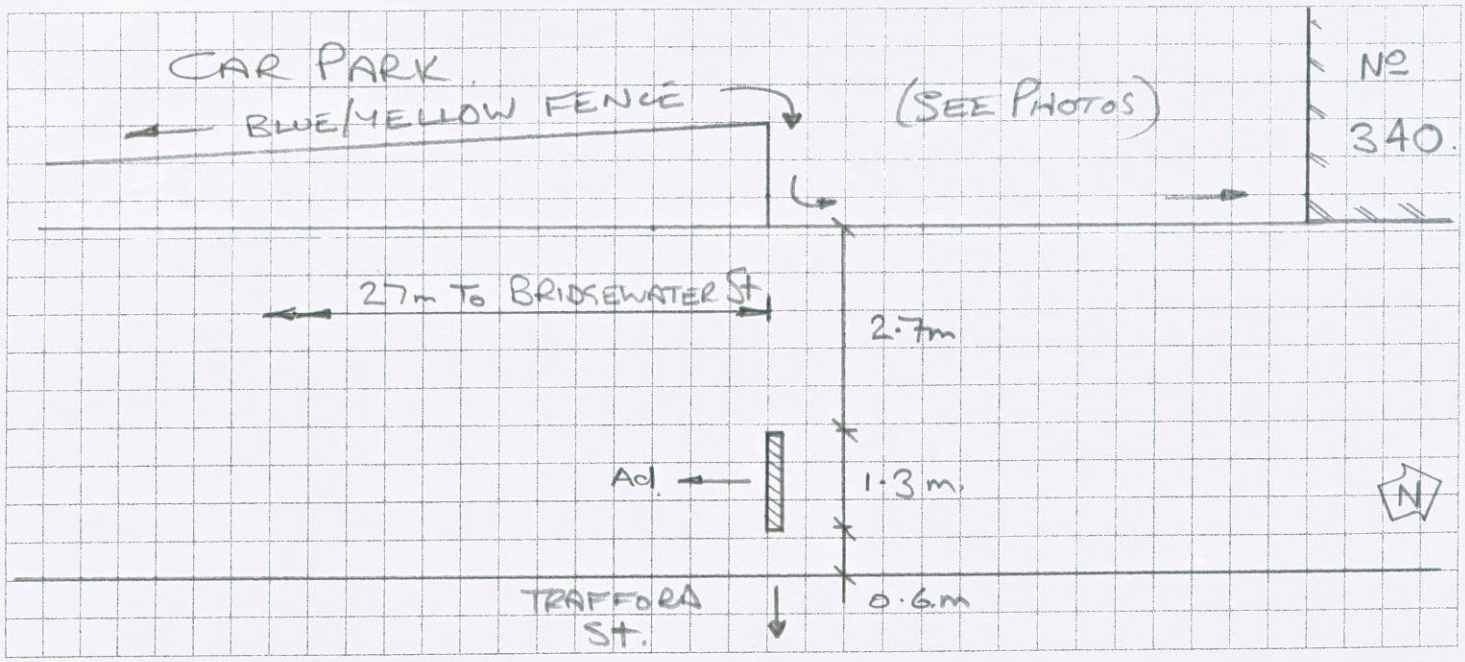

1 Sq = 0.5 m ***Direction of traffic*** → **Scale – 1:100**

Footpath	4.6m.	~~Roof~~ to Kerb	0.6m.

Surveyor (print)	E.L.SPINK	Signature		Date	26/6/08
Client rep' (print)	M.STEVENSON.	Highway rep' (print)	M.STEVENSON	Date	26/6/08

~~**Existing shelter to be removed**~~	~~Yes/ No~~	~~Retain/ Scrap~~	~~Reinstatement by~~	~~JCD / LA / Others~~
Notes				

Reinstatement	Flag	~~Bitmac~~	~~Asphalt~~	~~York Stone~~	~~Block pavers~~	~~Sets~~	~~Other~~

Utility Drawings applied for	Yes / No	Received	Yes / No / Available on site
Opening notice	7/28 day	Notes	
Traffic sensitivity notes			
Health & Safety notes			
Developers/ Contractors' contact details			