


PLANNING AND
BUILDING CONTROL
14 MAR 2012

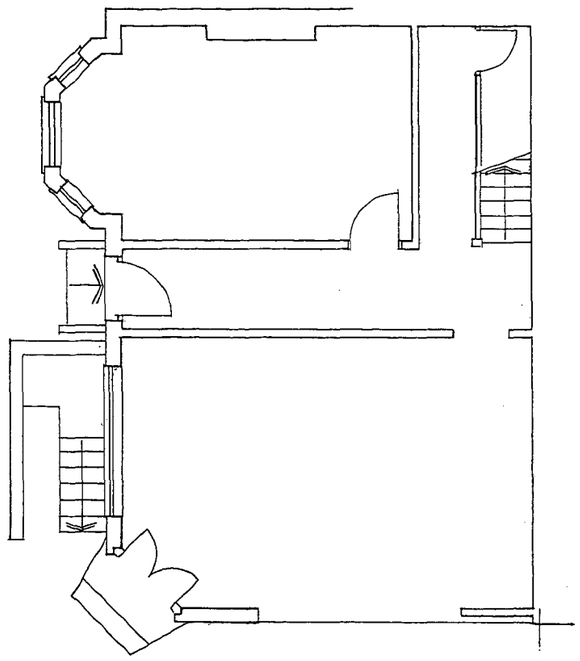

GROUND FLOOR PLAN

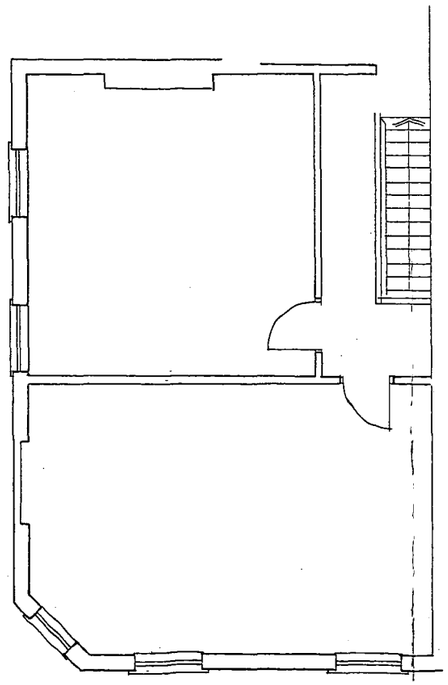

FIRST FLOOR PLAN

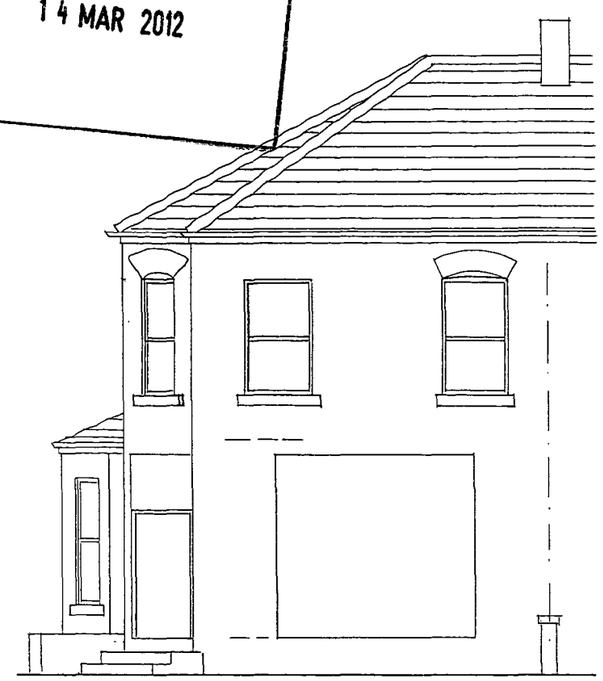

SOUTH ELEVATION



WEST ELEVATION

0 1 2 3 4 5m

Client: WREN PROPERTIES LTD Job: 38 HIGH LANE CHORLTON M21 9DZ	Heslip Architects and Surveyors Fox Covert, Congleton Road Alderley Edge, Cheshire. SK9 7AD Tel (01625) 590990 Fax (01625) 590690 Email: mail@heslipархitects.com	
Drg: EXISTING PLANS & ELEVATIONS	Drawn: NH / Date: 3.2012 / Scale: 1:50 Job No: 1704 / Drg No: 1 / Rev:	