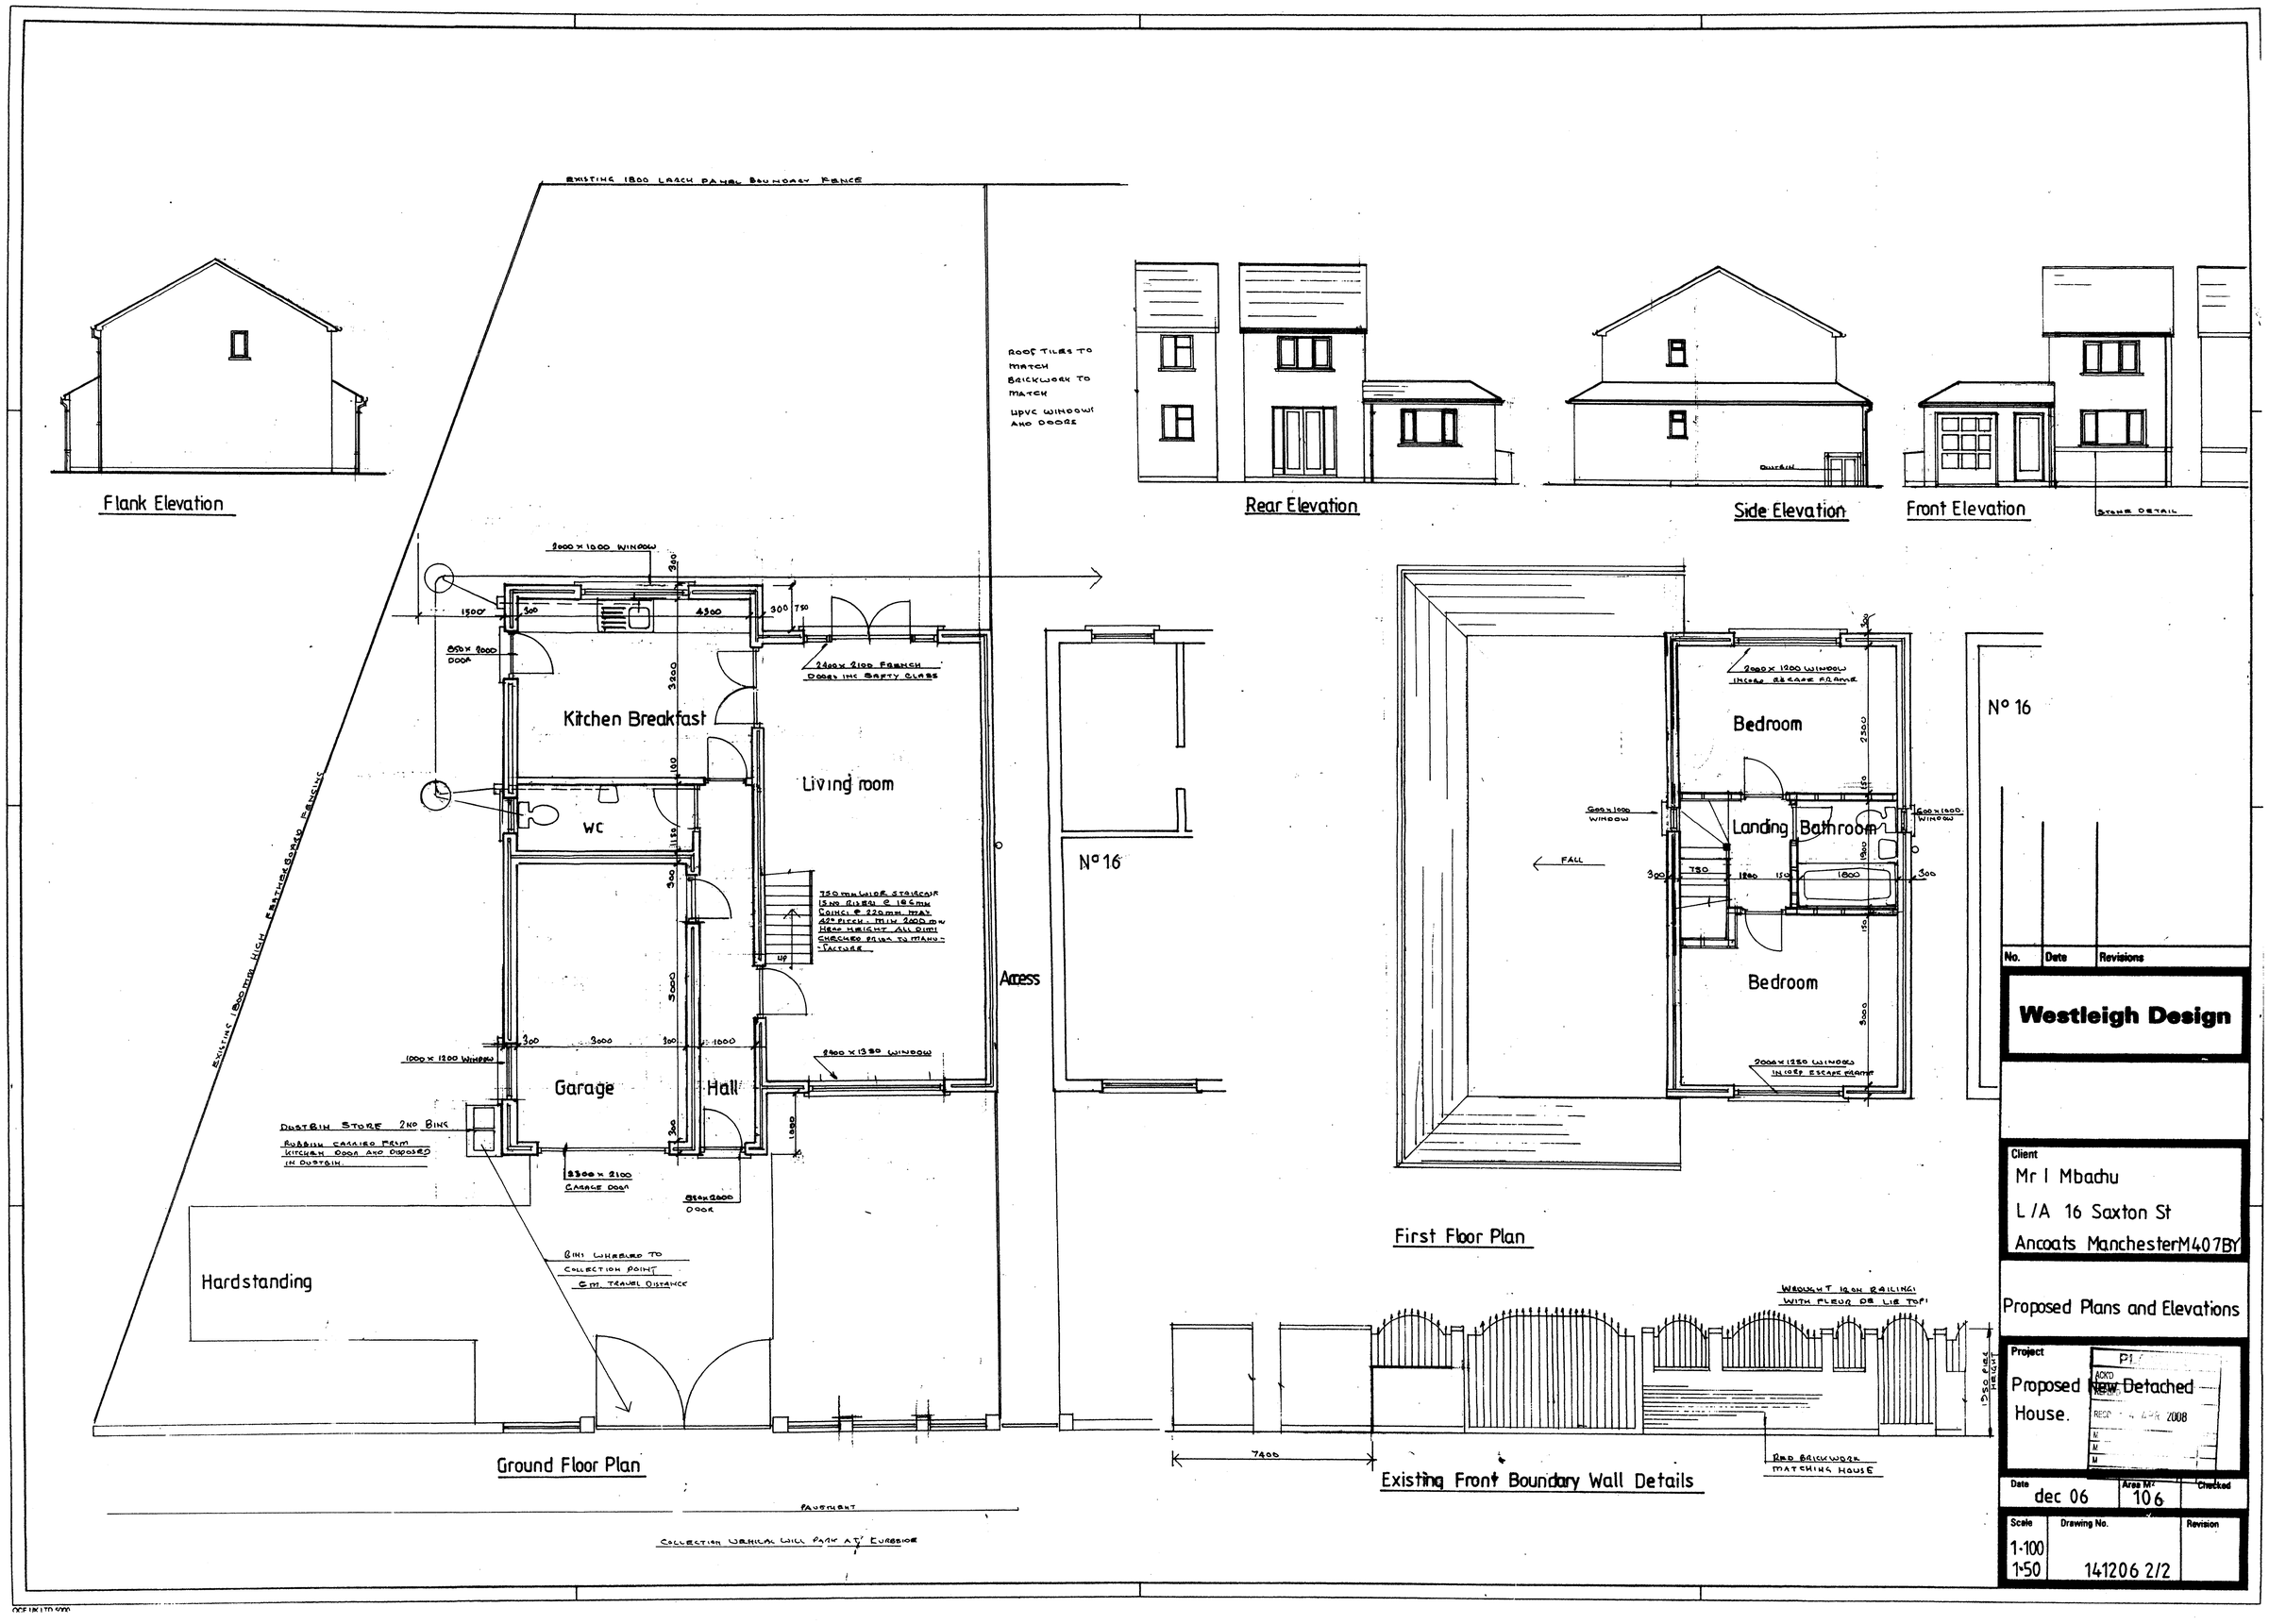

No.	Date	Revisions

Westleigh Design

Client
Mr I Mbachu
L/A 16 Saxton St
Ancoats ManchesterM407BY

Proposed Plans and Elevations

Project
Proposed New Detached House.

Date	Area Mt	Checked
dec 06	106	

Scale	Drawing No.	Revision
1-100 1-50	141206 2/2	