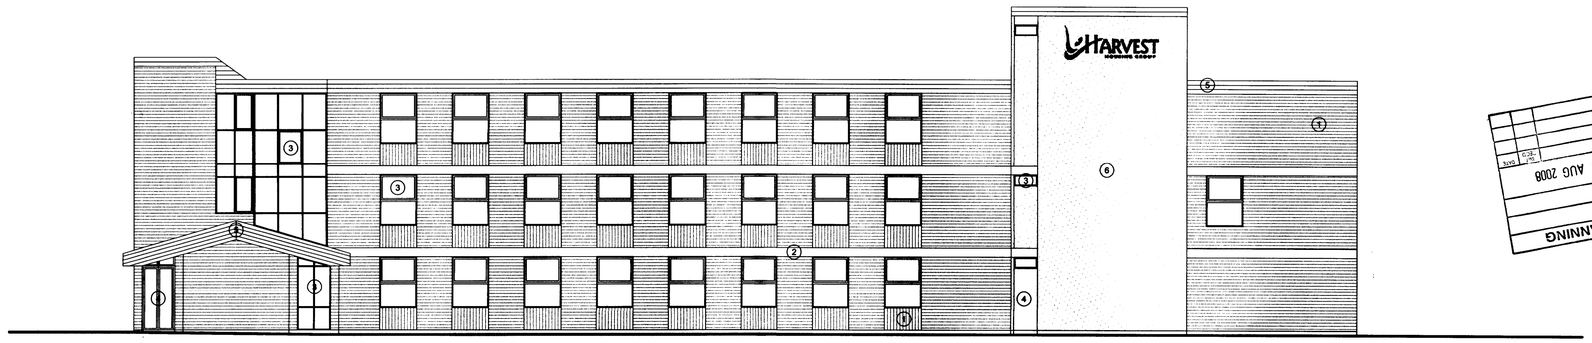

NORTH ELEVATION

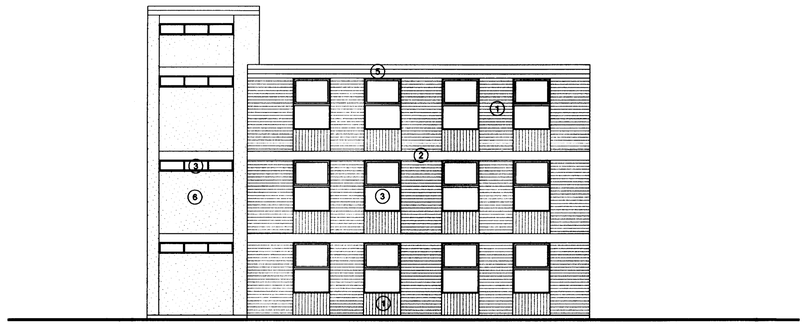

WEST ELEVATION

MATERIALS KEY:

EXISTING
1. Red Brick
2. Exposed Concrete Seam
3. Windows
4. Doors
5. White Fascia Boards

PROPOSED
6. White Render to Service Tower

notes
- The contractor is responsible for checking dimensions, tolerances and references. Any discrepancy to be verified with the Architect before proceeding with the works.
- Where an item is covered by drawings to different scales the larger scale drawing is to be worked to.
- Do not scale drawing. Figured dimensions to be worked to in all cases.

date	rev	revision/author/checker
-	-	-

purpose of issue PLANNING	drawing no A6002LE/ 2.1/001 — rev /
project HARVEST HOUSING OFFICE	drawn MH — checked JP
	scale 1:100 @ A1 — date JULY 08
drawing ELEVATIONS NORTH AND WEST	PRP Architects © Century House 11 St Peters Square Manchester M2 3DN T 0161 242 8950 F 0161 242 8955 man.prp@prparchitects.co.uk

PLANNING
ACKD
REPLIED
RECD - 4 AUG 2008