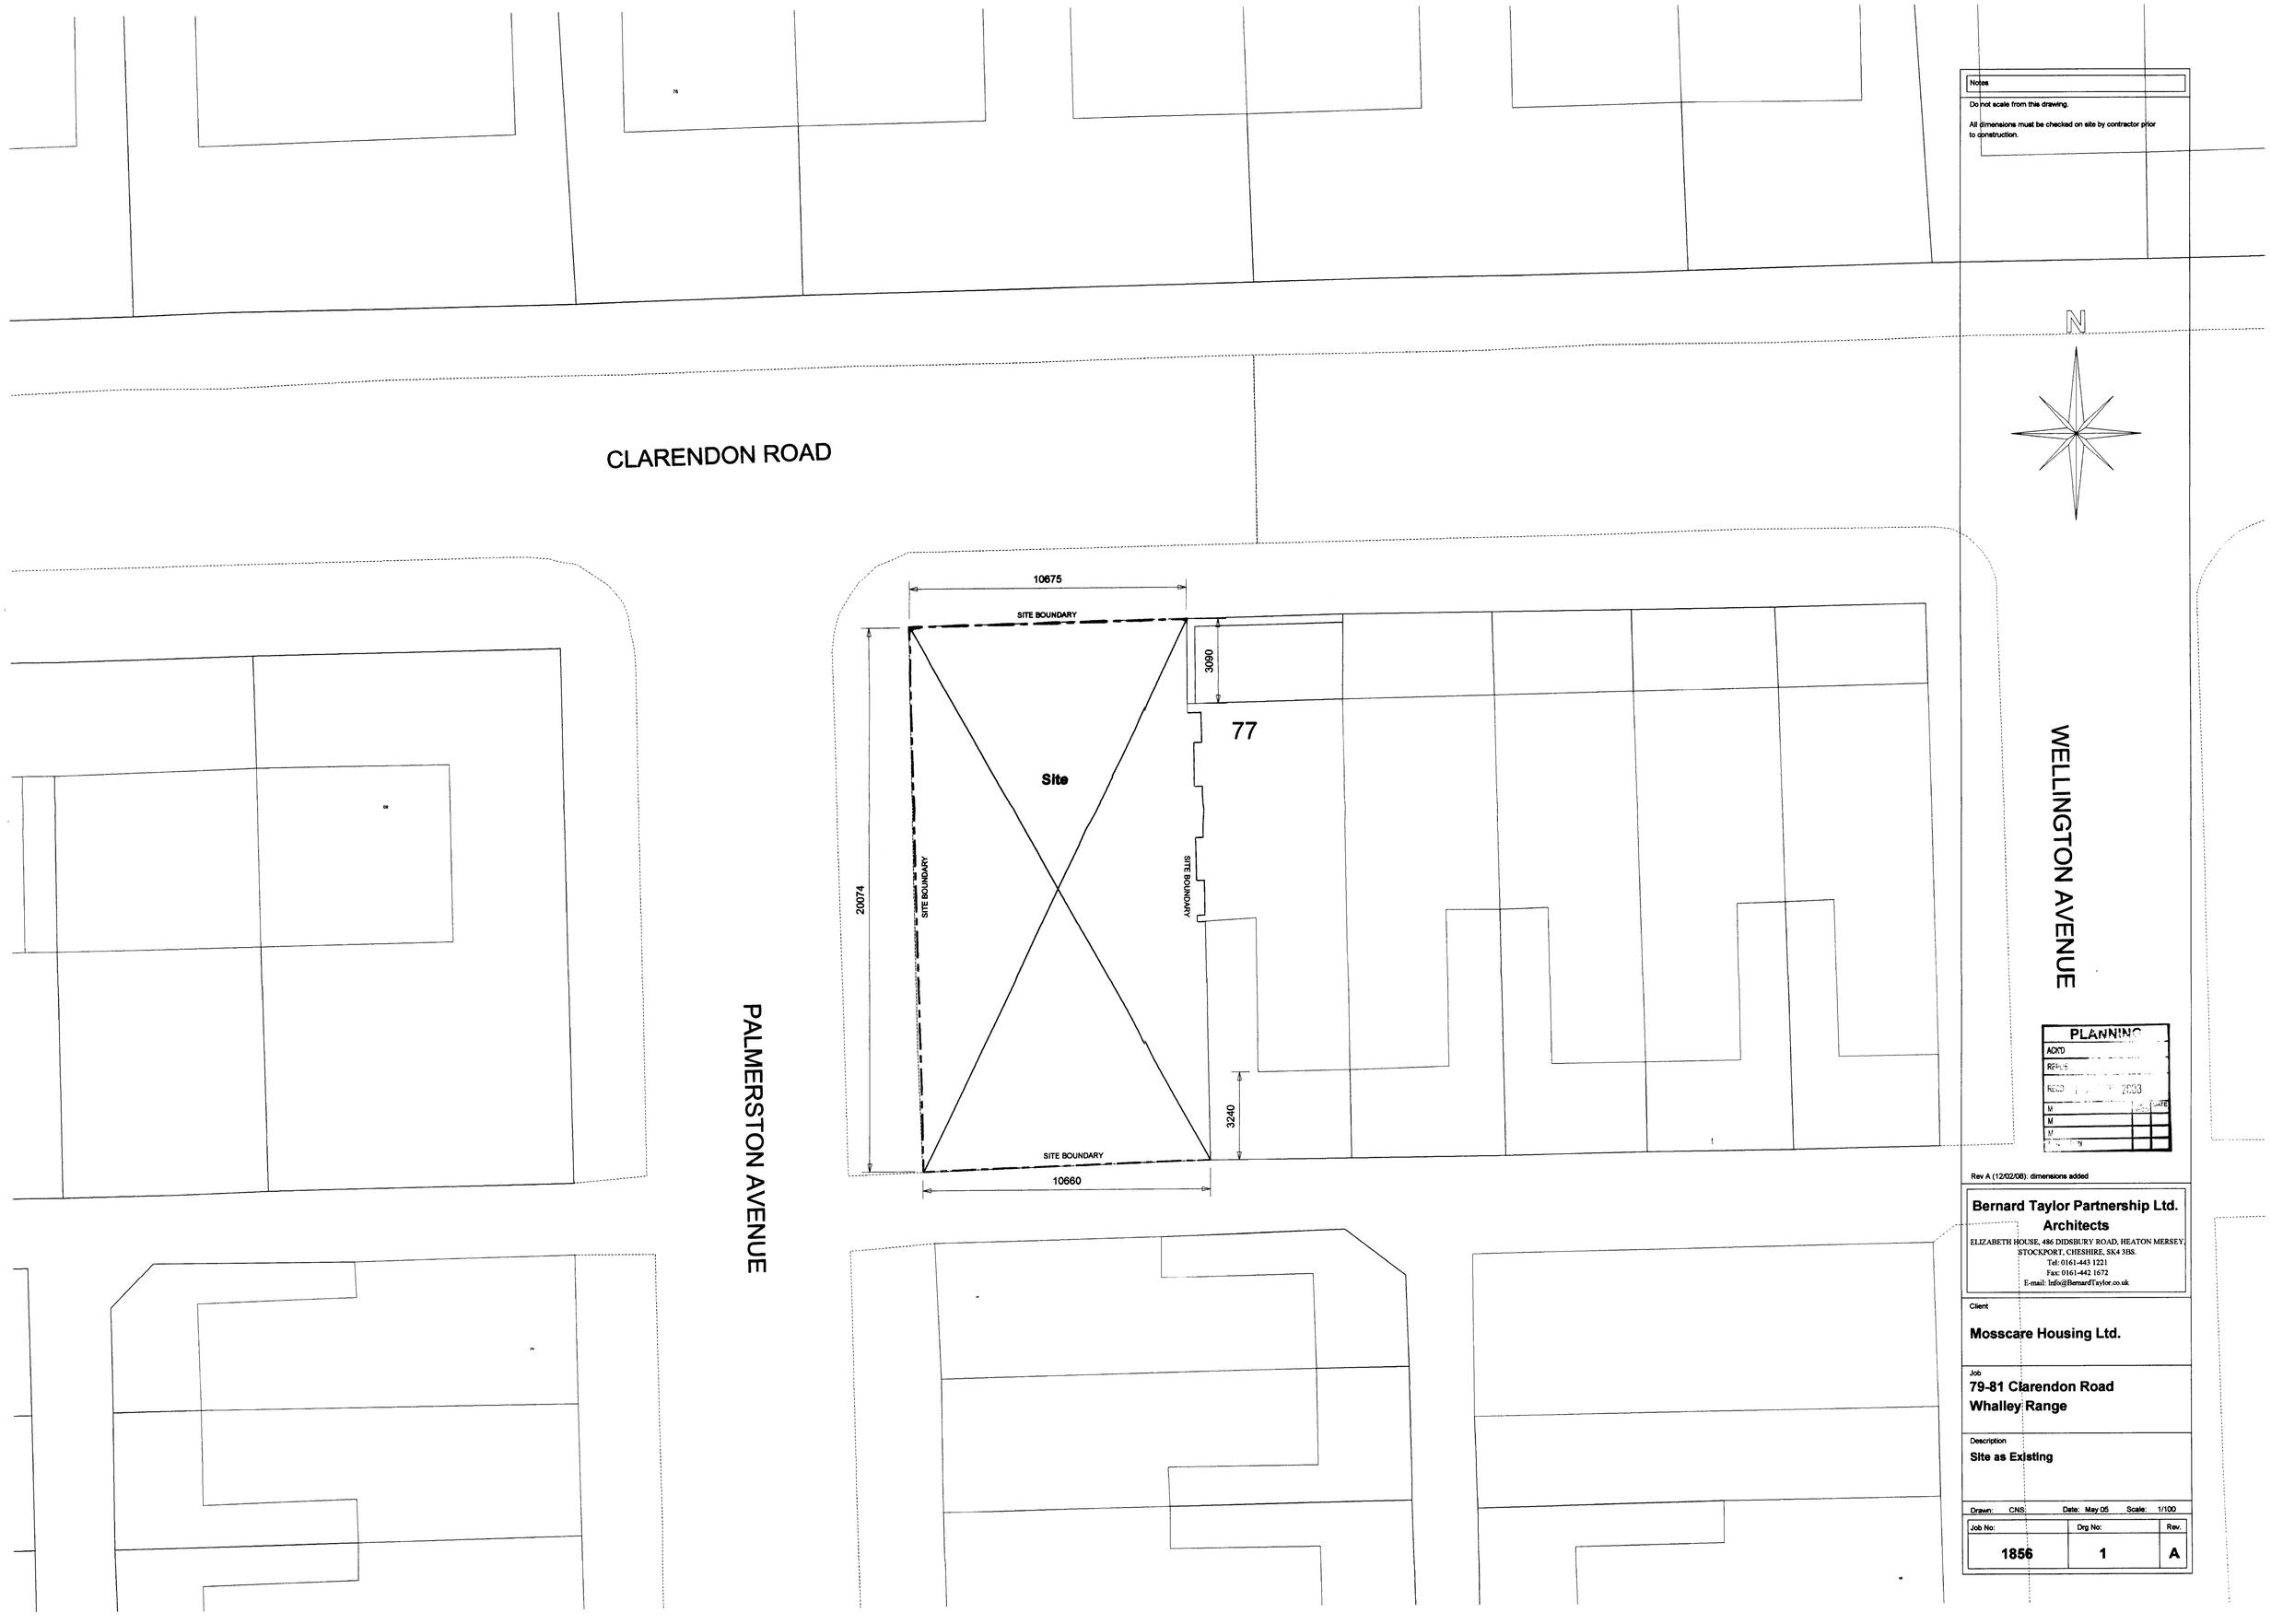

Notes

Do not scale from this drawing.

All dimensions must be checked on site by contractor prior to construction.

PLANNING
ACK'D
REPLIE
RECD 2008
M
M
M
DATE

Rev A (12/02/08): dimensions added

Bernard Taylor Partnership Ltd.
Architects
ELIZABETH HOUSE, 486 DIDSBURY ROAD, HEATON MERSEY, STOCKPORT, CHESHIRE, SK4 3BS.
Tel: 0161-443 1221
Fax: 0161-442 1672
E-mail: Info@BernardTaylor.co.uk

Client

Mosscare Housing Ltd.

Job

79-81 Clarendon Road
Whalley Range

Description

Site as Existing

Drawn: CNS Date: May 05 Scale: 1/100

Job No:	Drg No:	Rev.
1856	1	A