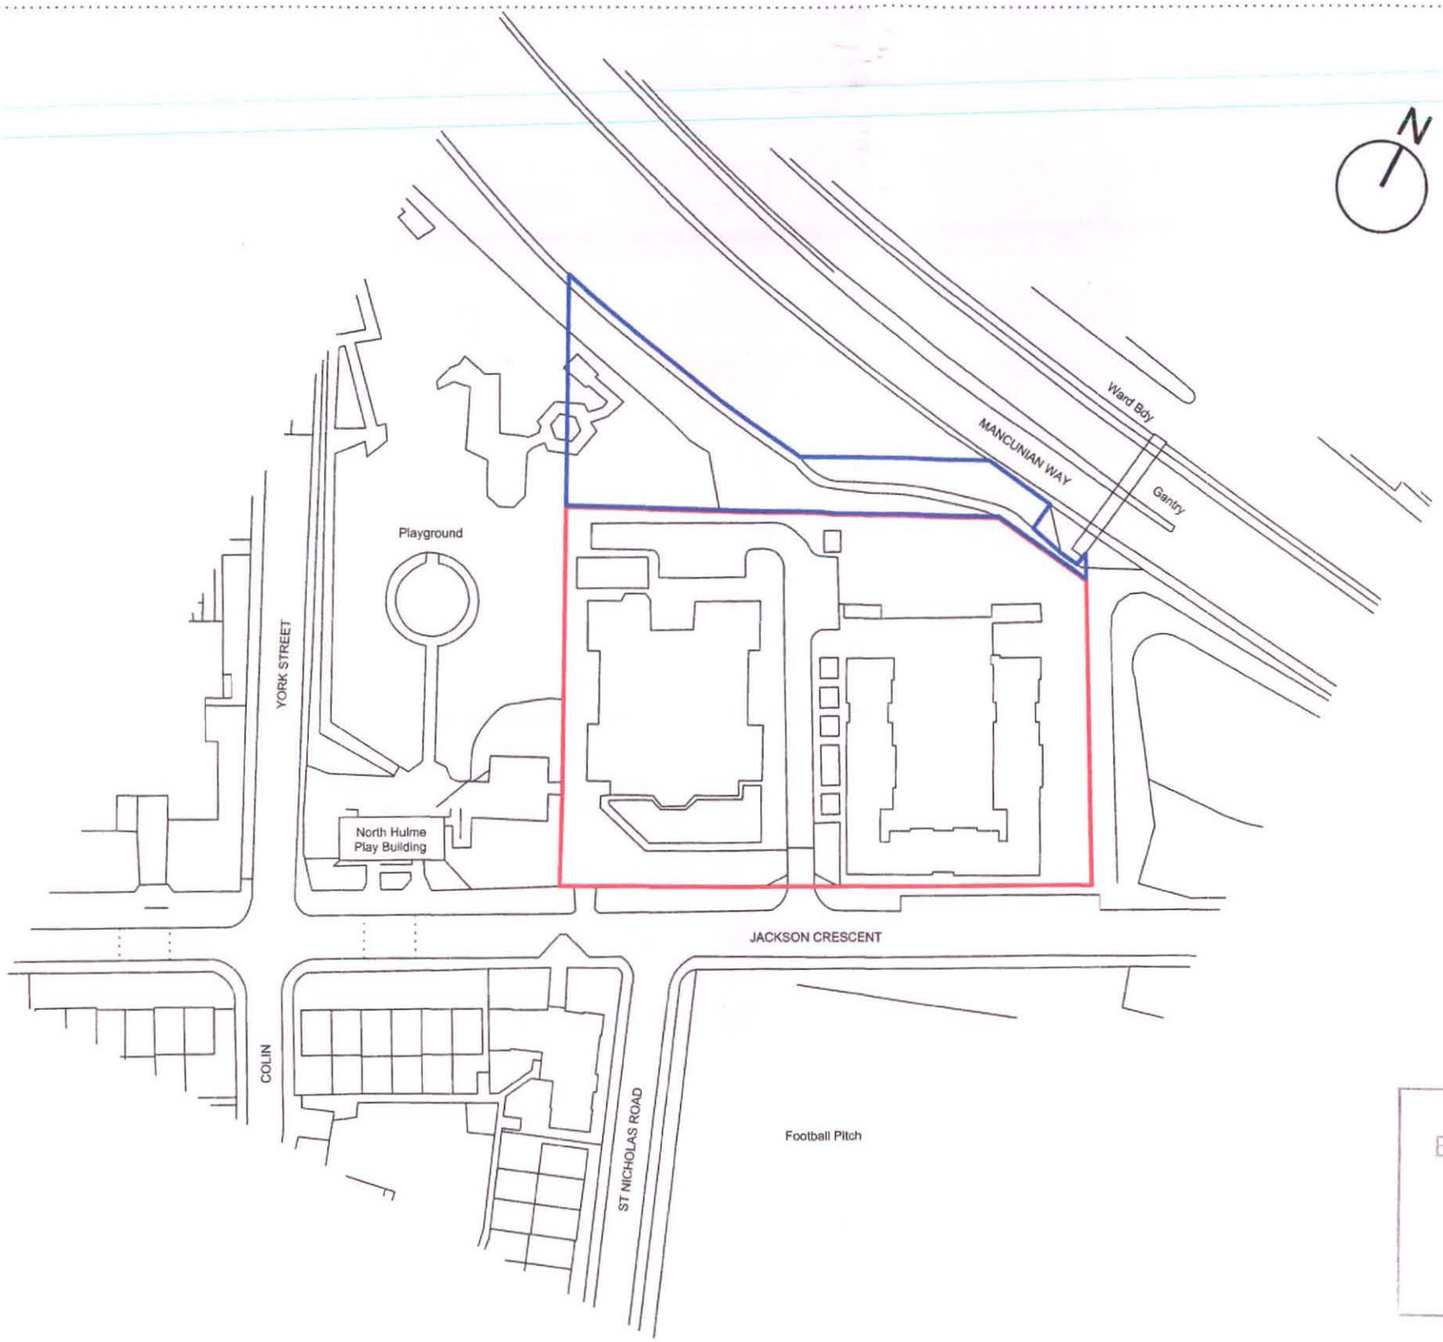

PLANNING AND
BUILDING CONTROL
30 APR 2012

PROJECT **Brian Redhead Court**

Revisions

Job Number	1346
Scale	1:1250@A3
Date	March 2012
Title	Location plan
Drawing number	al(04)001
Issued for	Planning

© JEFFREY BELL ARCHITECTS
For terms and conditions refer to www.jeffreybellarchitects.co.uk
Do not scale from this drawing

JEFFREY BELL ARCHITECTS

Jeffrey Bell Architects
Second Floor
Fairbairn
72 Sackville Street
Manchester
M1 3NJ

t +44 (0)161 228 0651
m +44 (0)797 315 6480
e studio@jeffreybellarchitects.com