# EE AMADI (Healthcare) LTD

**Registered Office Address**
56 Crosslee Road
Manchester
M9 6TA
**Mobile**: 07432 648 431
**E-mail**: emma_pharmacy@yahoo.co.uk

24th August 2013

Technical Services Team
Planning & Building Control
Manchester City Council
PO Box 532
Town Hall
Manchester, M60 2LA

**RE: 103385/FO/2013 Change of Use of first floor from storage associated with ground floor shop to Internet Pharmacy (sui generis) at 311 Moston Lane, Harpurhey, Manchester, M40 9NL**

**Reference No: PP-02838906**

I am writing in response to our telephone and email correspondences with Gerry Reilly (Technician) on the 23rd August 2013 regarding my application. I have provided the following additional information as requested.

(1) Scaled elevational drawings showing proposed metal bars and
(2) Deletion of Temporary Car Parking information from Manchester City College

(1) **Scaled elevational drawings showing proposed metal bars**:

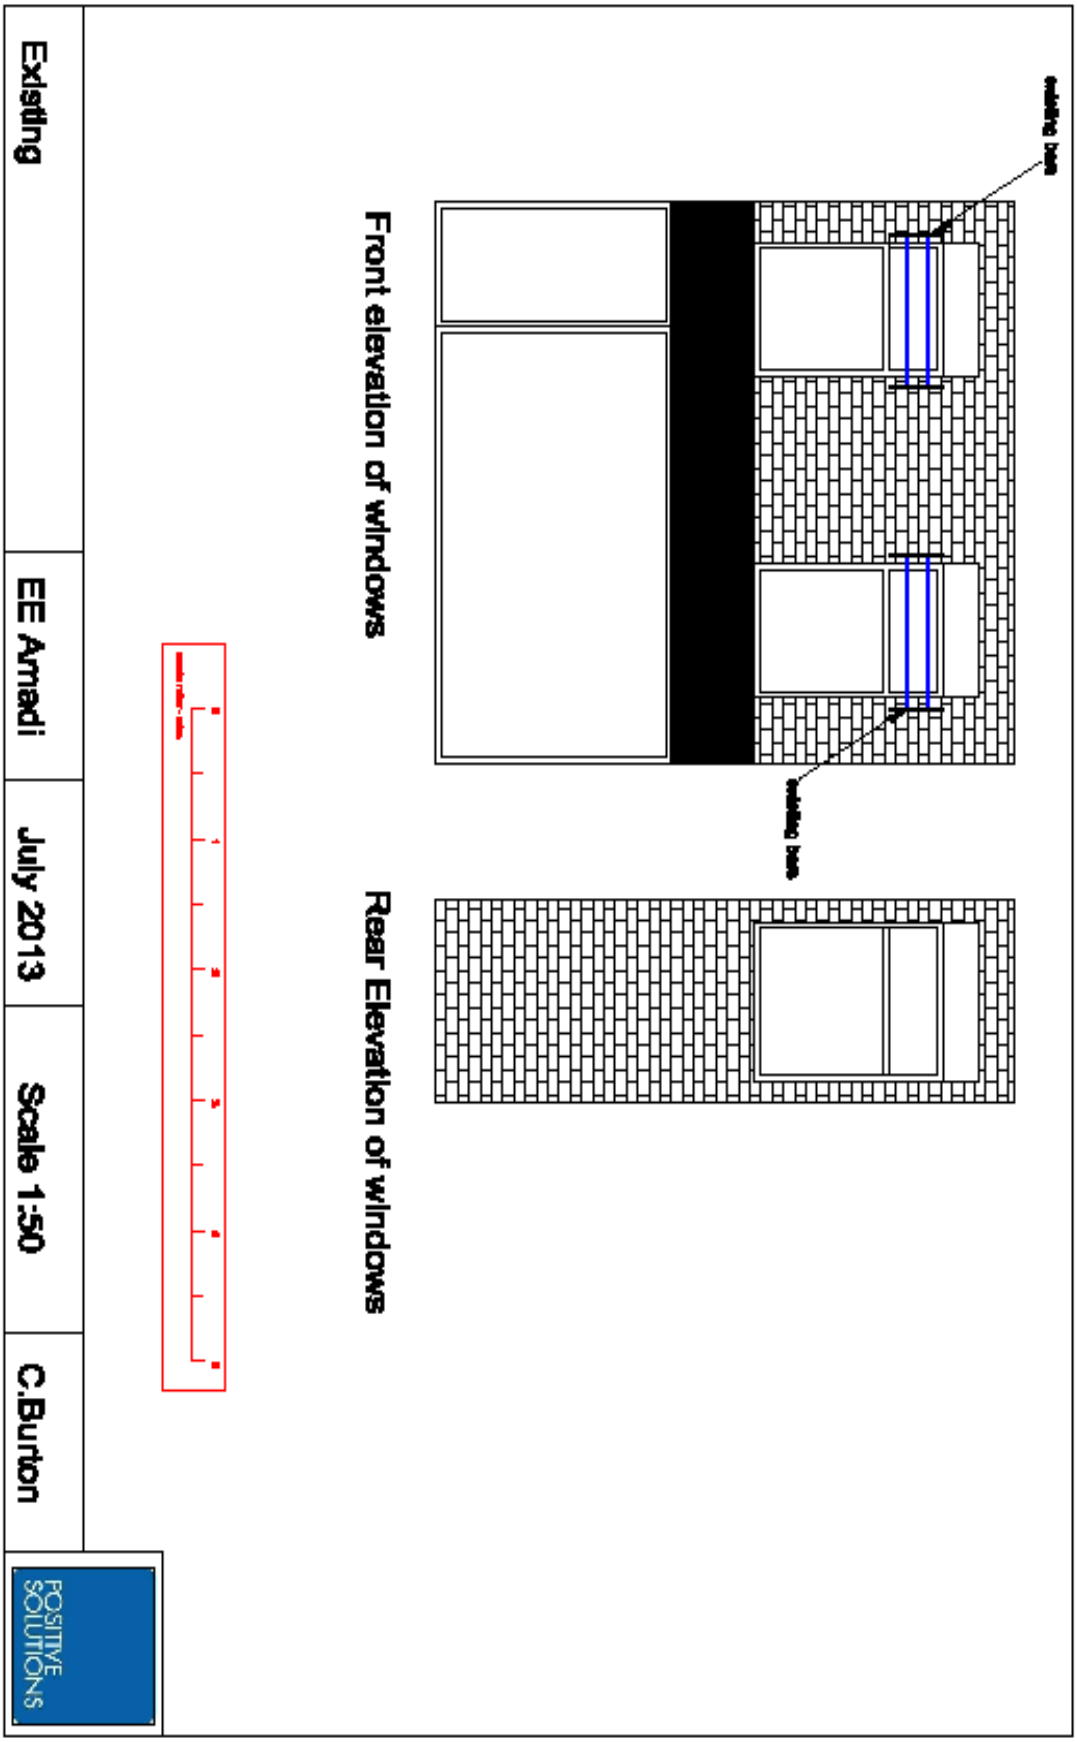

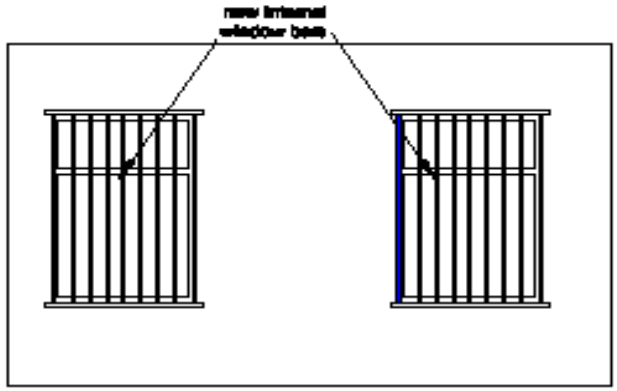


window bars to front facing windows

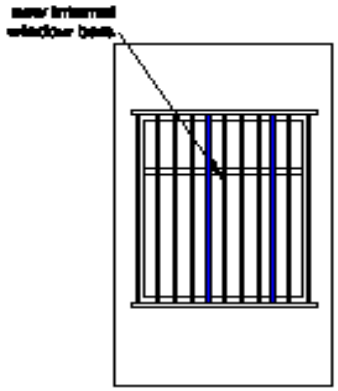


window bars to of room

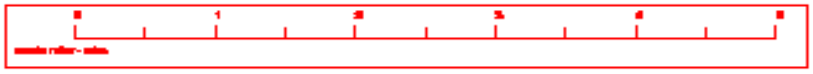

| | | | | | |
|---|---|---|---|---|---|
| Proposed Internal | EE Amadi | July 2013 | Scale 1:50 | C.Burton | POSITIVE SOLUTIONS |

The following are the dimensions of the windows to which the metal bars will be fitted.

**First Room (Dispensary):**

Number of windows: Two (2)

Each window has the following sizes:

**Minimum Height: 174cm**

**Minimum Width: 104 cm**

**Second Room (Stock Room/MDS Area):**

Number of windows: ONE (1)

Measurements:

**Minimum Height: 164.5 cm**

**Minimum Width: 109.5 cm**

The window bars will be made from heavy gauge steel bars designed to protect the windows and will physically stop any intruder from gaining entry into the property.

## (2) Temporary Car Park from Manchester College

Please delete this information from my application.

Should you require any further information, please do not hesitate to contact me as soon as possible either by e-mail, phone or post whichever is quicker.

Yours sincerely,



**Emmanuel Amadi** MRPharmS
*B.Pharm, M.Sc., PG. Dip. (Pharm.), Executive MBA (LUMS)*

**Managing Director**
**EE AMADI (Healthcare) LTD**