

SITE LOCATION

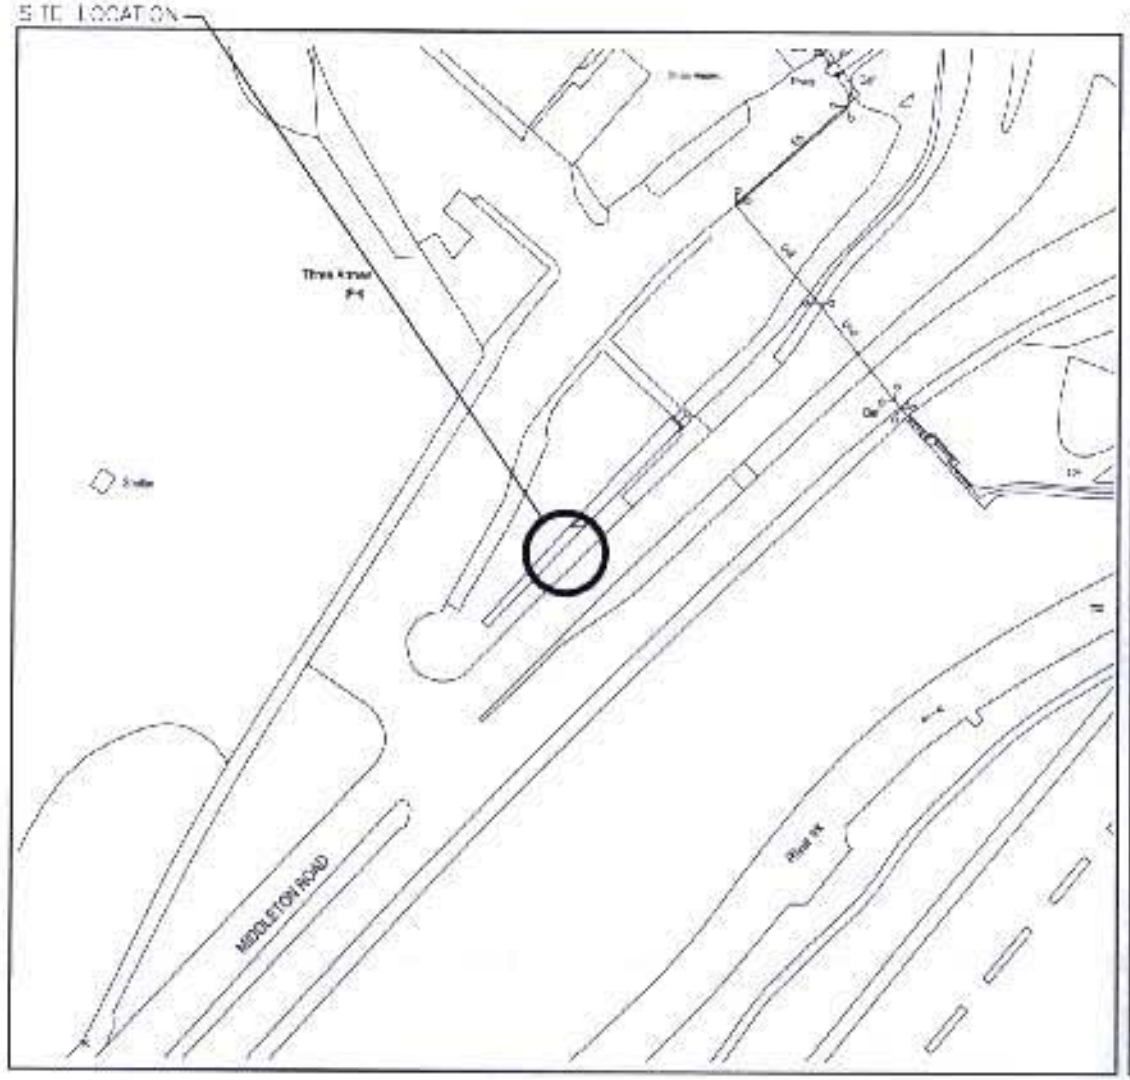

OS PLAN
SCALE 1:1250

SITE LOCATION

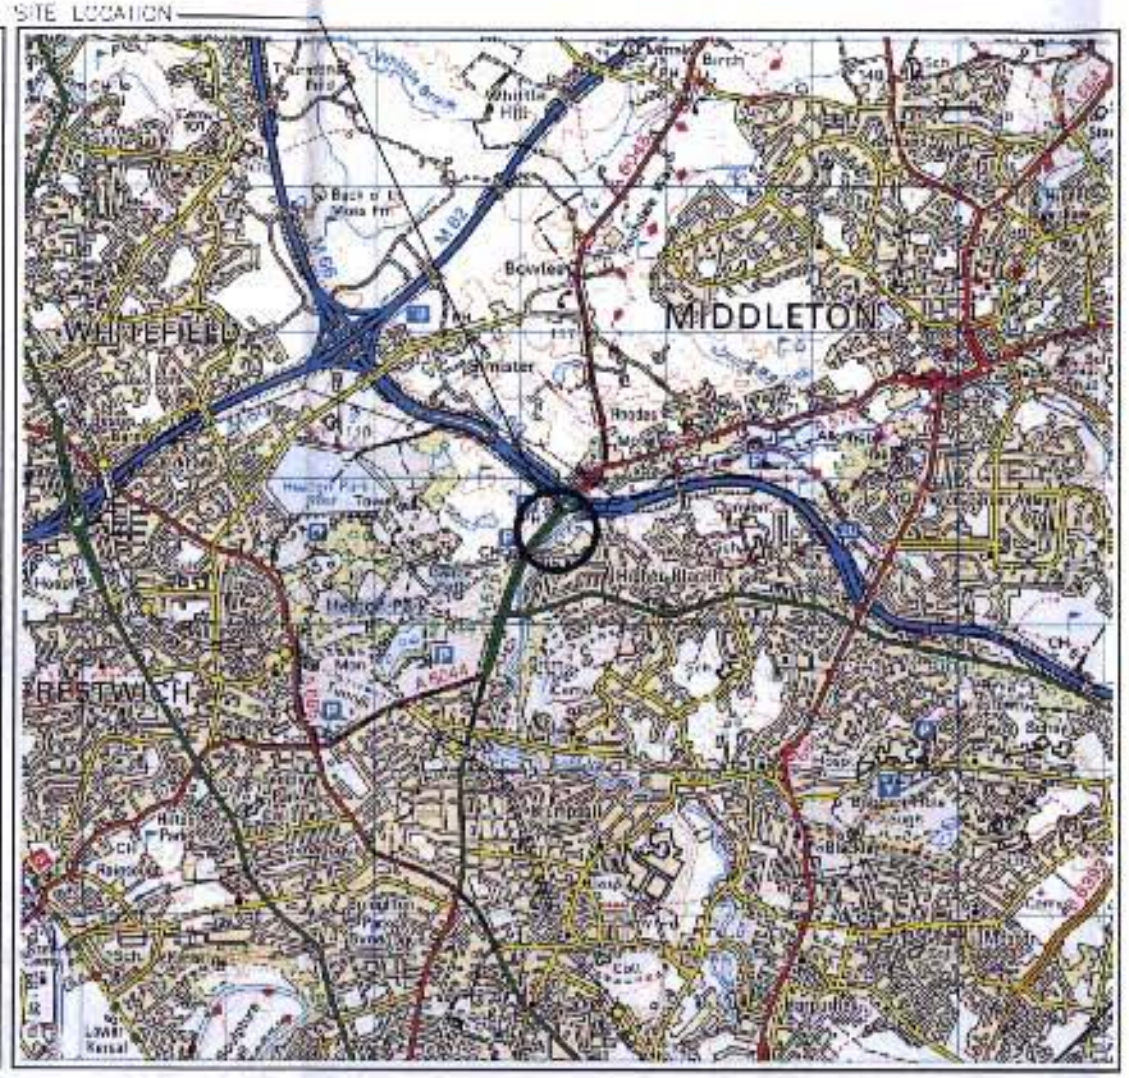

LOCATION PLAN
SCALE 1:50000

N

SITE N.G.R.
384224 E
404701 N

BASED ON ORDNANCE SURVEY 'A' 1:1250 WITH THE PERMISSION OF THE CONTROLLER OF HER MAJESTY'S STATIONERY OFFICE © CROWN COPYRIGHT LICENCE No. 100019895

NOTES
1. All dimensions are in millimetres unless stated otherwise.
2. Site to be provided with adequate safety signage in accordance with o2 standard detail drawing 9381/A.

PLANNING
ACK'D
REPLIED
RECD 30 SEP 2008

O2

O2 (UK) Ltd. 260 Bath Road,
Slough, Berks SL1 4DX

REV.	DATE	DESCRIPTION	DRN.	CKD.
A	24.09.08	PRELIMINARY ISSUE	SB	PB
B	25.09.08	CELL NUMBER AMENDED	SEB	PB

CELLULAR SYSTEMS LTD.
HUTCHINSON STREET,
WIDNES, CHESHIRE,
WA8 0PZ.
TEL: 0151-422-6464
FAX: 0151-495-1688
E-Mail: enquiries@
cellular-systems.co.uk

ISO 9001

PLANNING DRAWING

SITE ADDRESS:
MIDDLETON ROAD,
MIDDLETON,
MANCHESTER,
M24.

DRAWN BY:	SB	CHECKED:	PB
DATE:	24.09.08	APPROVED:	SEB
SCALE:	AS SHOWN		
DRAWING No.:	C58646/PL/001		
TITLE:	LOCATION PLANS		
CELL NAME:	RHODES REPLACEMENT		

JOB No.	O2 CELL ID No.	REV.
C58646	41477	B