PLANNING
ACK'D
RECD 12 MAR 2008
INIT RECD | DATE
M
FOIL ACTION

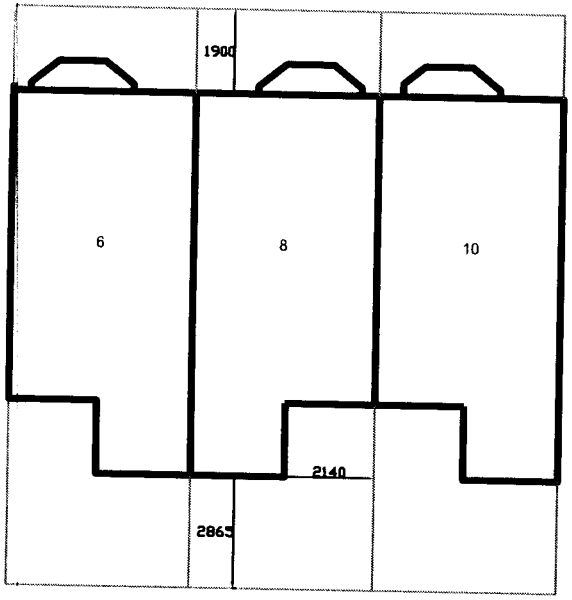


EXISTING

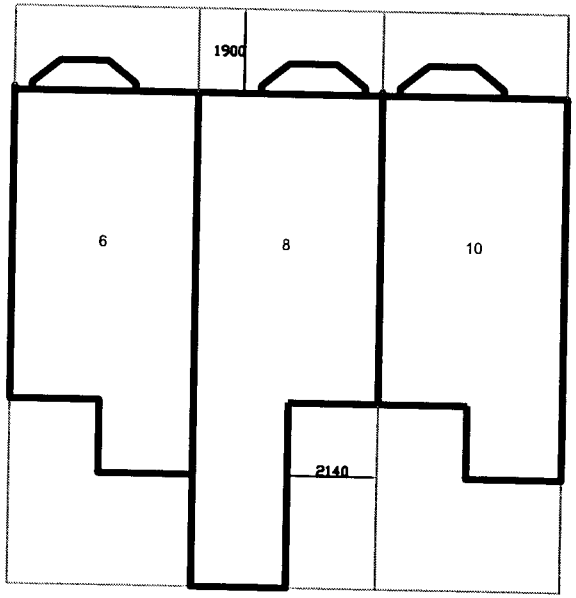


PROPOSED

Do not scale from this drawing
All dimensions to be checked on site

Client: ARCON HOUSING ASSOCIATION

Project: CHATSWORTH ROAD GORTON

Drawing type: PLANNING

Scale: 1:200 Date: MAR 08

Drawn: DB Checked: PC

Drg.no: 106048_DB_06 Rev: A

Title: 8 CHATSWORTH ROAD SITE SETTING

Watts

Watts Group PLC
60 Fountain Street
Manchester M2 2FE

T:+44 (0)161 831 6180
F:+44 (0)161 834 7750

W: Watts-international.com