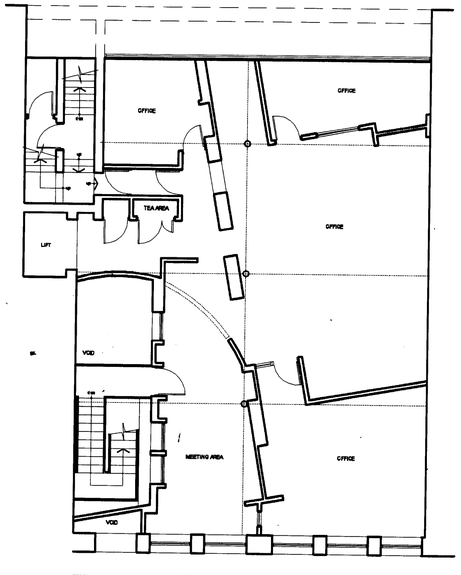

EXISTING THIRD FLOOR LAYOUT

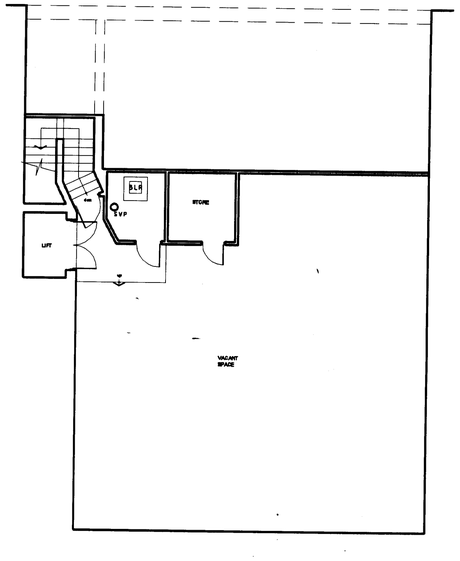

EXISTING FOURTH FLOOR LAYOUT



EXISTING CANAL STREET ELEVATION

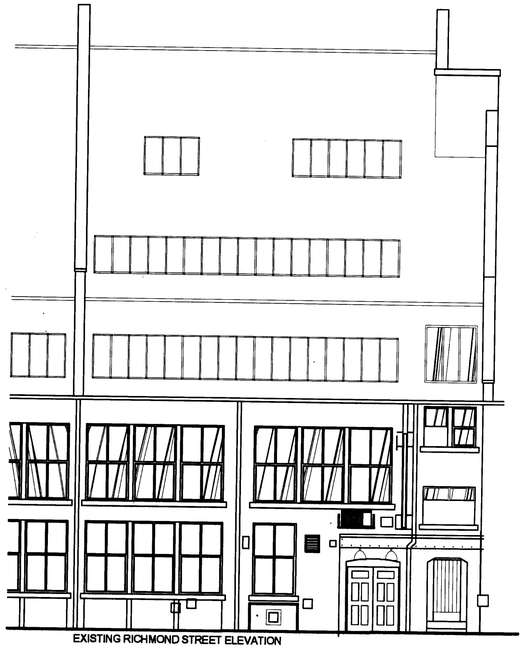

EXISTING RICHMOND STREET ELEVATION

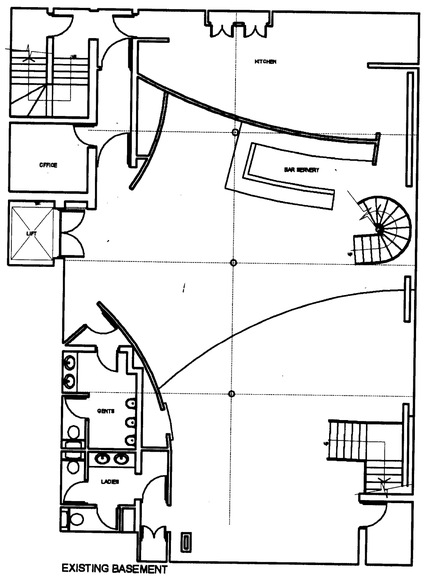

EXISTING BASEMENT

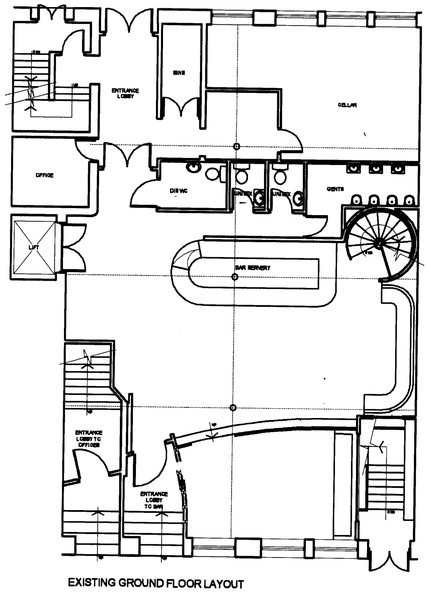

EXISTING GROUND FLOOR LAYOUT

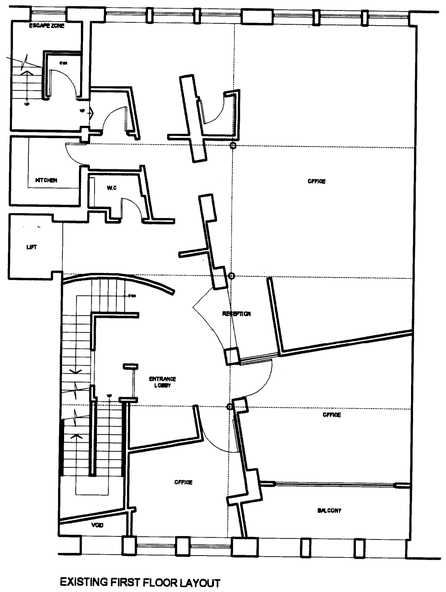

EXISTING FIRST FLOOR LAYOUT

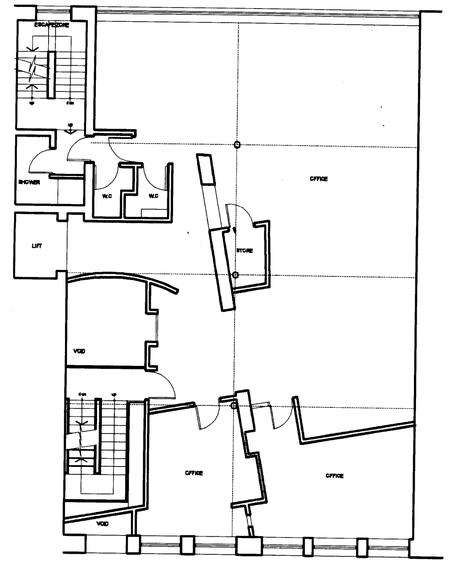

EXISTING SECOND FLOOR LAYOUT

PLANNING
ADDR
REPLIED
RECD 29 MAY 2008
M
M
M
GRADING

rca

Richard Chadwick Associates Ltd.
Chartered Designers
RCA STUDIOS 226A STOCKPORT ROAD
TIMPERLY CHESHIRE WA15 7UA

REVISION : A internal layouts shown

CLIENT M. CAINE

JOB VELVET
MANCHESTER

TITLE EXISTING PLANS AND
EXTERNAL ELEVATIONS

JOB NO. 917 DRAWING NO. 01 A

SCALE 1:100@ A1 DATE 02.11.07.

www.richardchadwick.co.uk
0161 980 1020 phone
fax 0161 980 9983