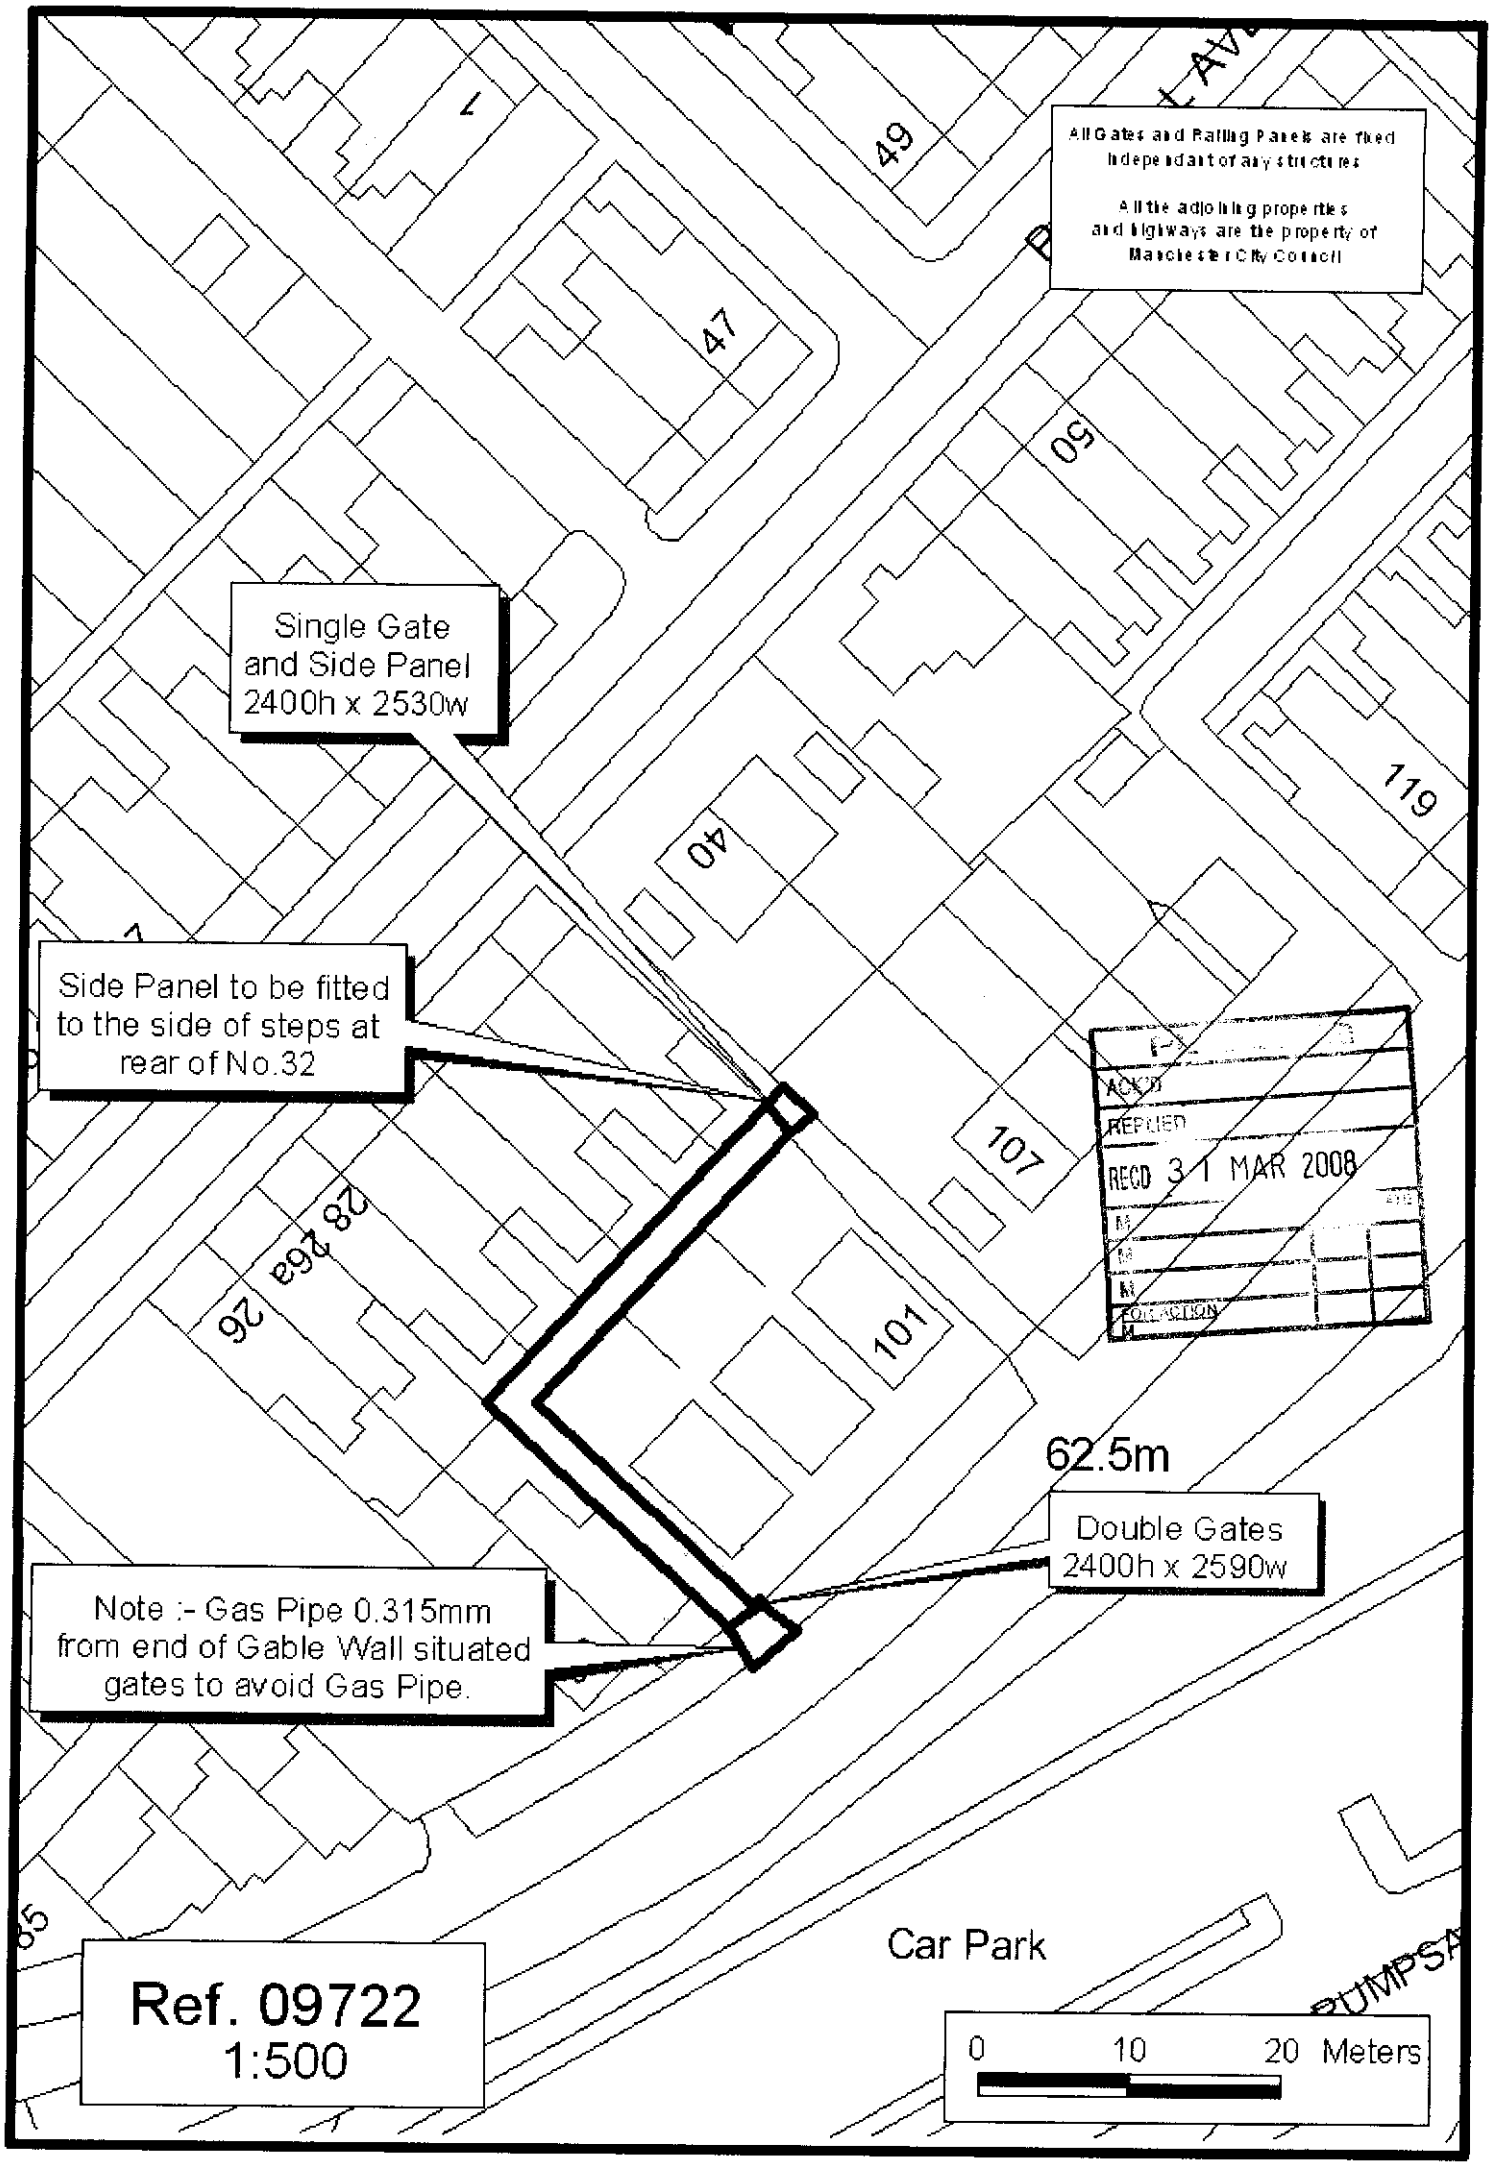

All Gates and Railing Panels are fixed independant of any structures
All the adjoining properties and highways are the property of Manchester City Council
Single Gate and Side Panel 2400h x 2530w
Side Panel to be fitted to the side of steps at rear of No.32
Note :- Gas Pipe 0.315mm from end of Gable Wall situated gates to avoid Gas Pipe.
Double Gates 2400h x 2590w
62.5m
Car Park
Ref. 09722
1:500
0 10 20 Meters
ACK'D
REPLIED
RECD 31 MAR 2008
49
47
50
40
119
107
101
28
26a
26