

PROPOSED SHOPFRONT ELEVATION

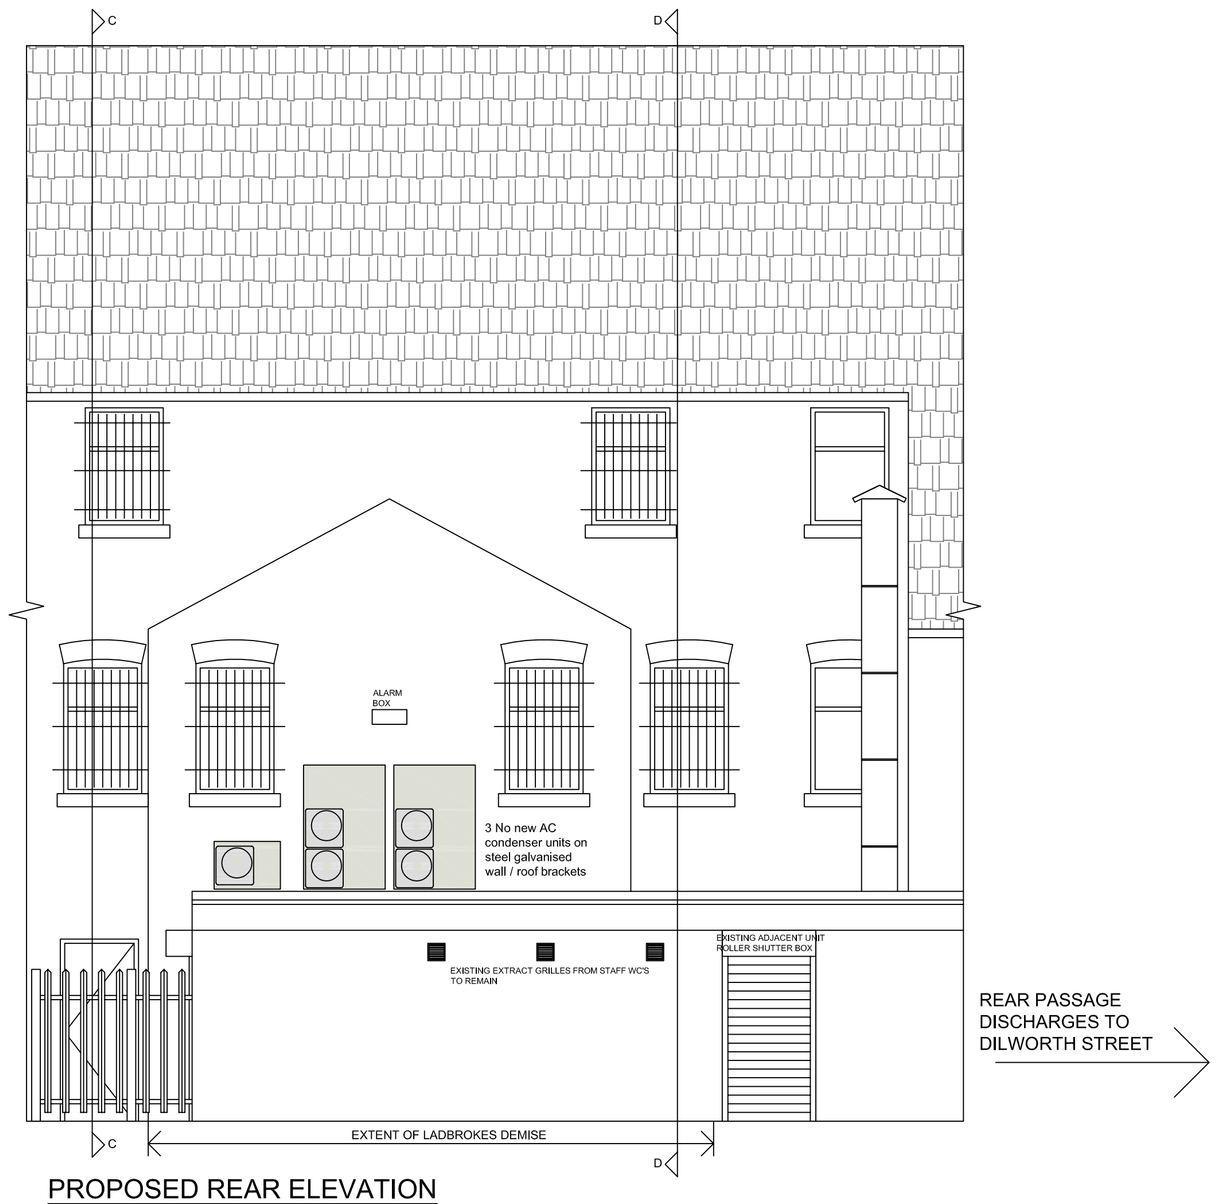

PROPOSED REAR ELEVATION



Outdoor Unit				RZQ100 SV1
Dims	(Height x Width x Depth)		mm	1345 x 900 x 320
Weight			KG	106
Operation Range	Cooling	Min - Max	CDB	-15 - 50
	Heating	Min - Max	CWB	-20 - 15.5
Sound Power		Cooling	dBA	65
Sound Pressure (Standard)		Cooling	dBA	50
		Heating	dBA	52
Sound Level (Night Quiet)		Sound Pressure	dBA	45



3 No external AC condenser units on steel galvanised wall / roof brackets fitted by direct contractor (ref: Daikin RZQ100), installed on rear elevation over single storey flat roofed area

PROPOSED SECTIONAL ELEVATION C-C

PROPOSED SECTIONAL ELEVATION D-D

REVISIONS: DATE

retail ignition store design
47 MATLOCK ROAD
SHEFFIELD
SOUTH YORKSHIRE
S6 3RQ
ENGLAND
TEL: 0044 (0)114 233 4020
EMAIL: info@retailignition.co.uk

CLIENT: Ladbrokes
PROJECT: 304-306 Oxford Road, MANCHESTER
TITLE: Proposed Shopfront Elevation, Rear Elevation and Sectional Elevations C & D

DRAWN BY GW CHECKED BY MIL DATE 10.07.13
SCALE 1:50 A1
DRAWING NO: RI12-031-07/2
DIRECTORY 10/GW/12
DWG NAME 10/GW/12.dwg
RAD 1:1:1
LOCATION 10/12

© THIS DRAWING IS THE PROPERTY OF RETAIL IGNITION. COPYRIGHT IS RESERVED BY THEM. IT MAY NOT BE REPRODUCED OR DISCLOSED, EITHER WHOLLY OR IN PART WITHOUT THEIR PRIOR CONSENT