


Do not scale from this drawing. All information should be checked by the contractor on site before commencing work. Any discreprencies should be reported to the architect immediately. All rights are reserved and are not transferable. Unauthorised reproductions of this drawing are not permitted.

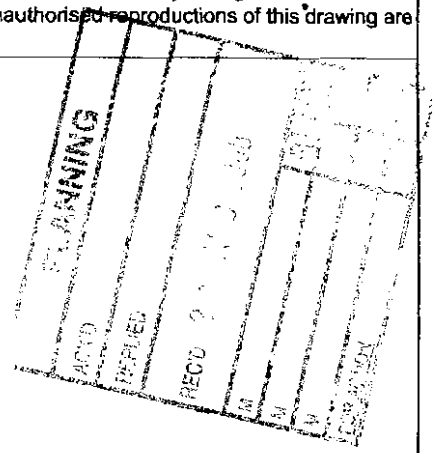

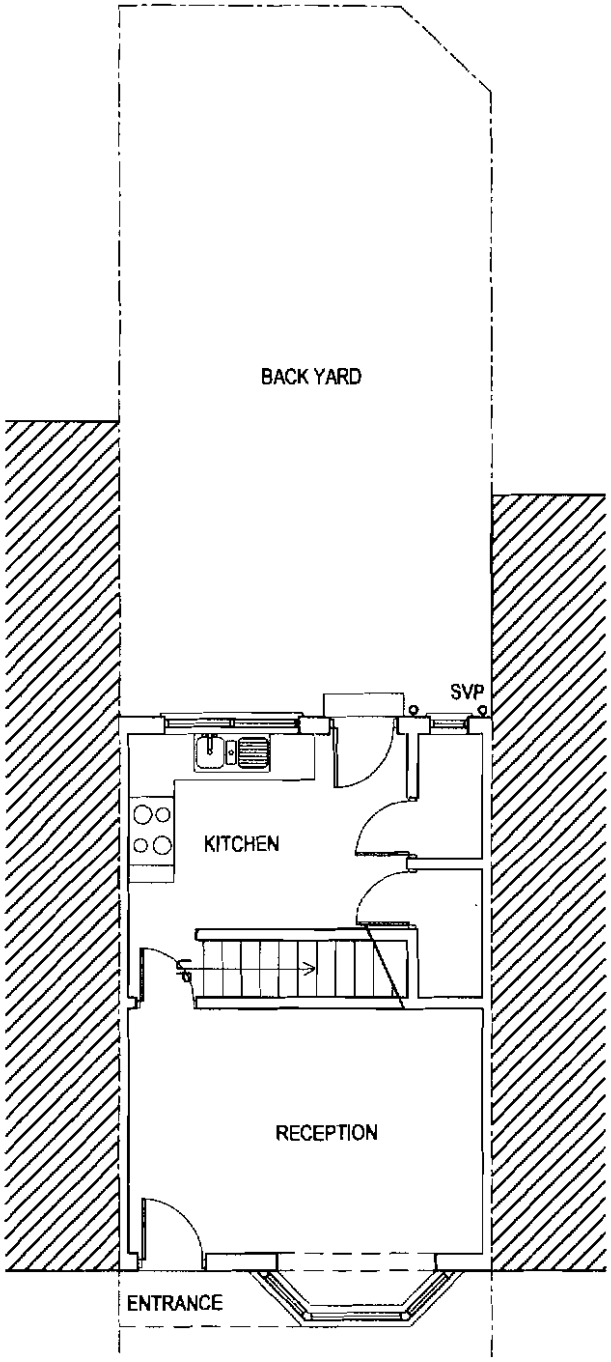

EXISTING GROUND FLOOR PLAN

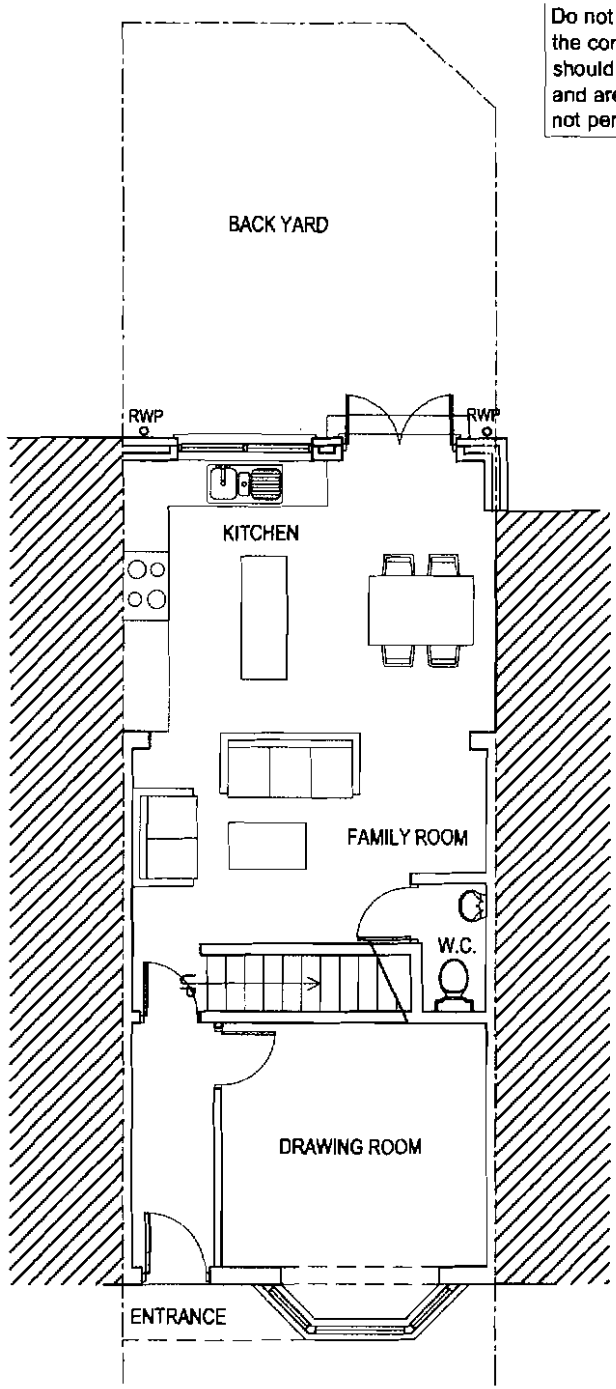

PROPOSED GROUND FLOOR PLAN

floor plan layout

PROJECT
Site @ 64 Slade Lane
Longsight, Manchester

CLIENT
Mr. Nisar

DRAWING TITLE
Floor plan layout

DATE REV

JOB No -

DRAWING No P-02

SCALE 1:100

DATE Aug 2008

REVISION X

DRAWN NA

CHECKED BY

N. ALI
t: 0782 895 3405
e: nismail@hotmail.co.uk

ARCHITECTURE