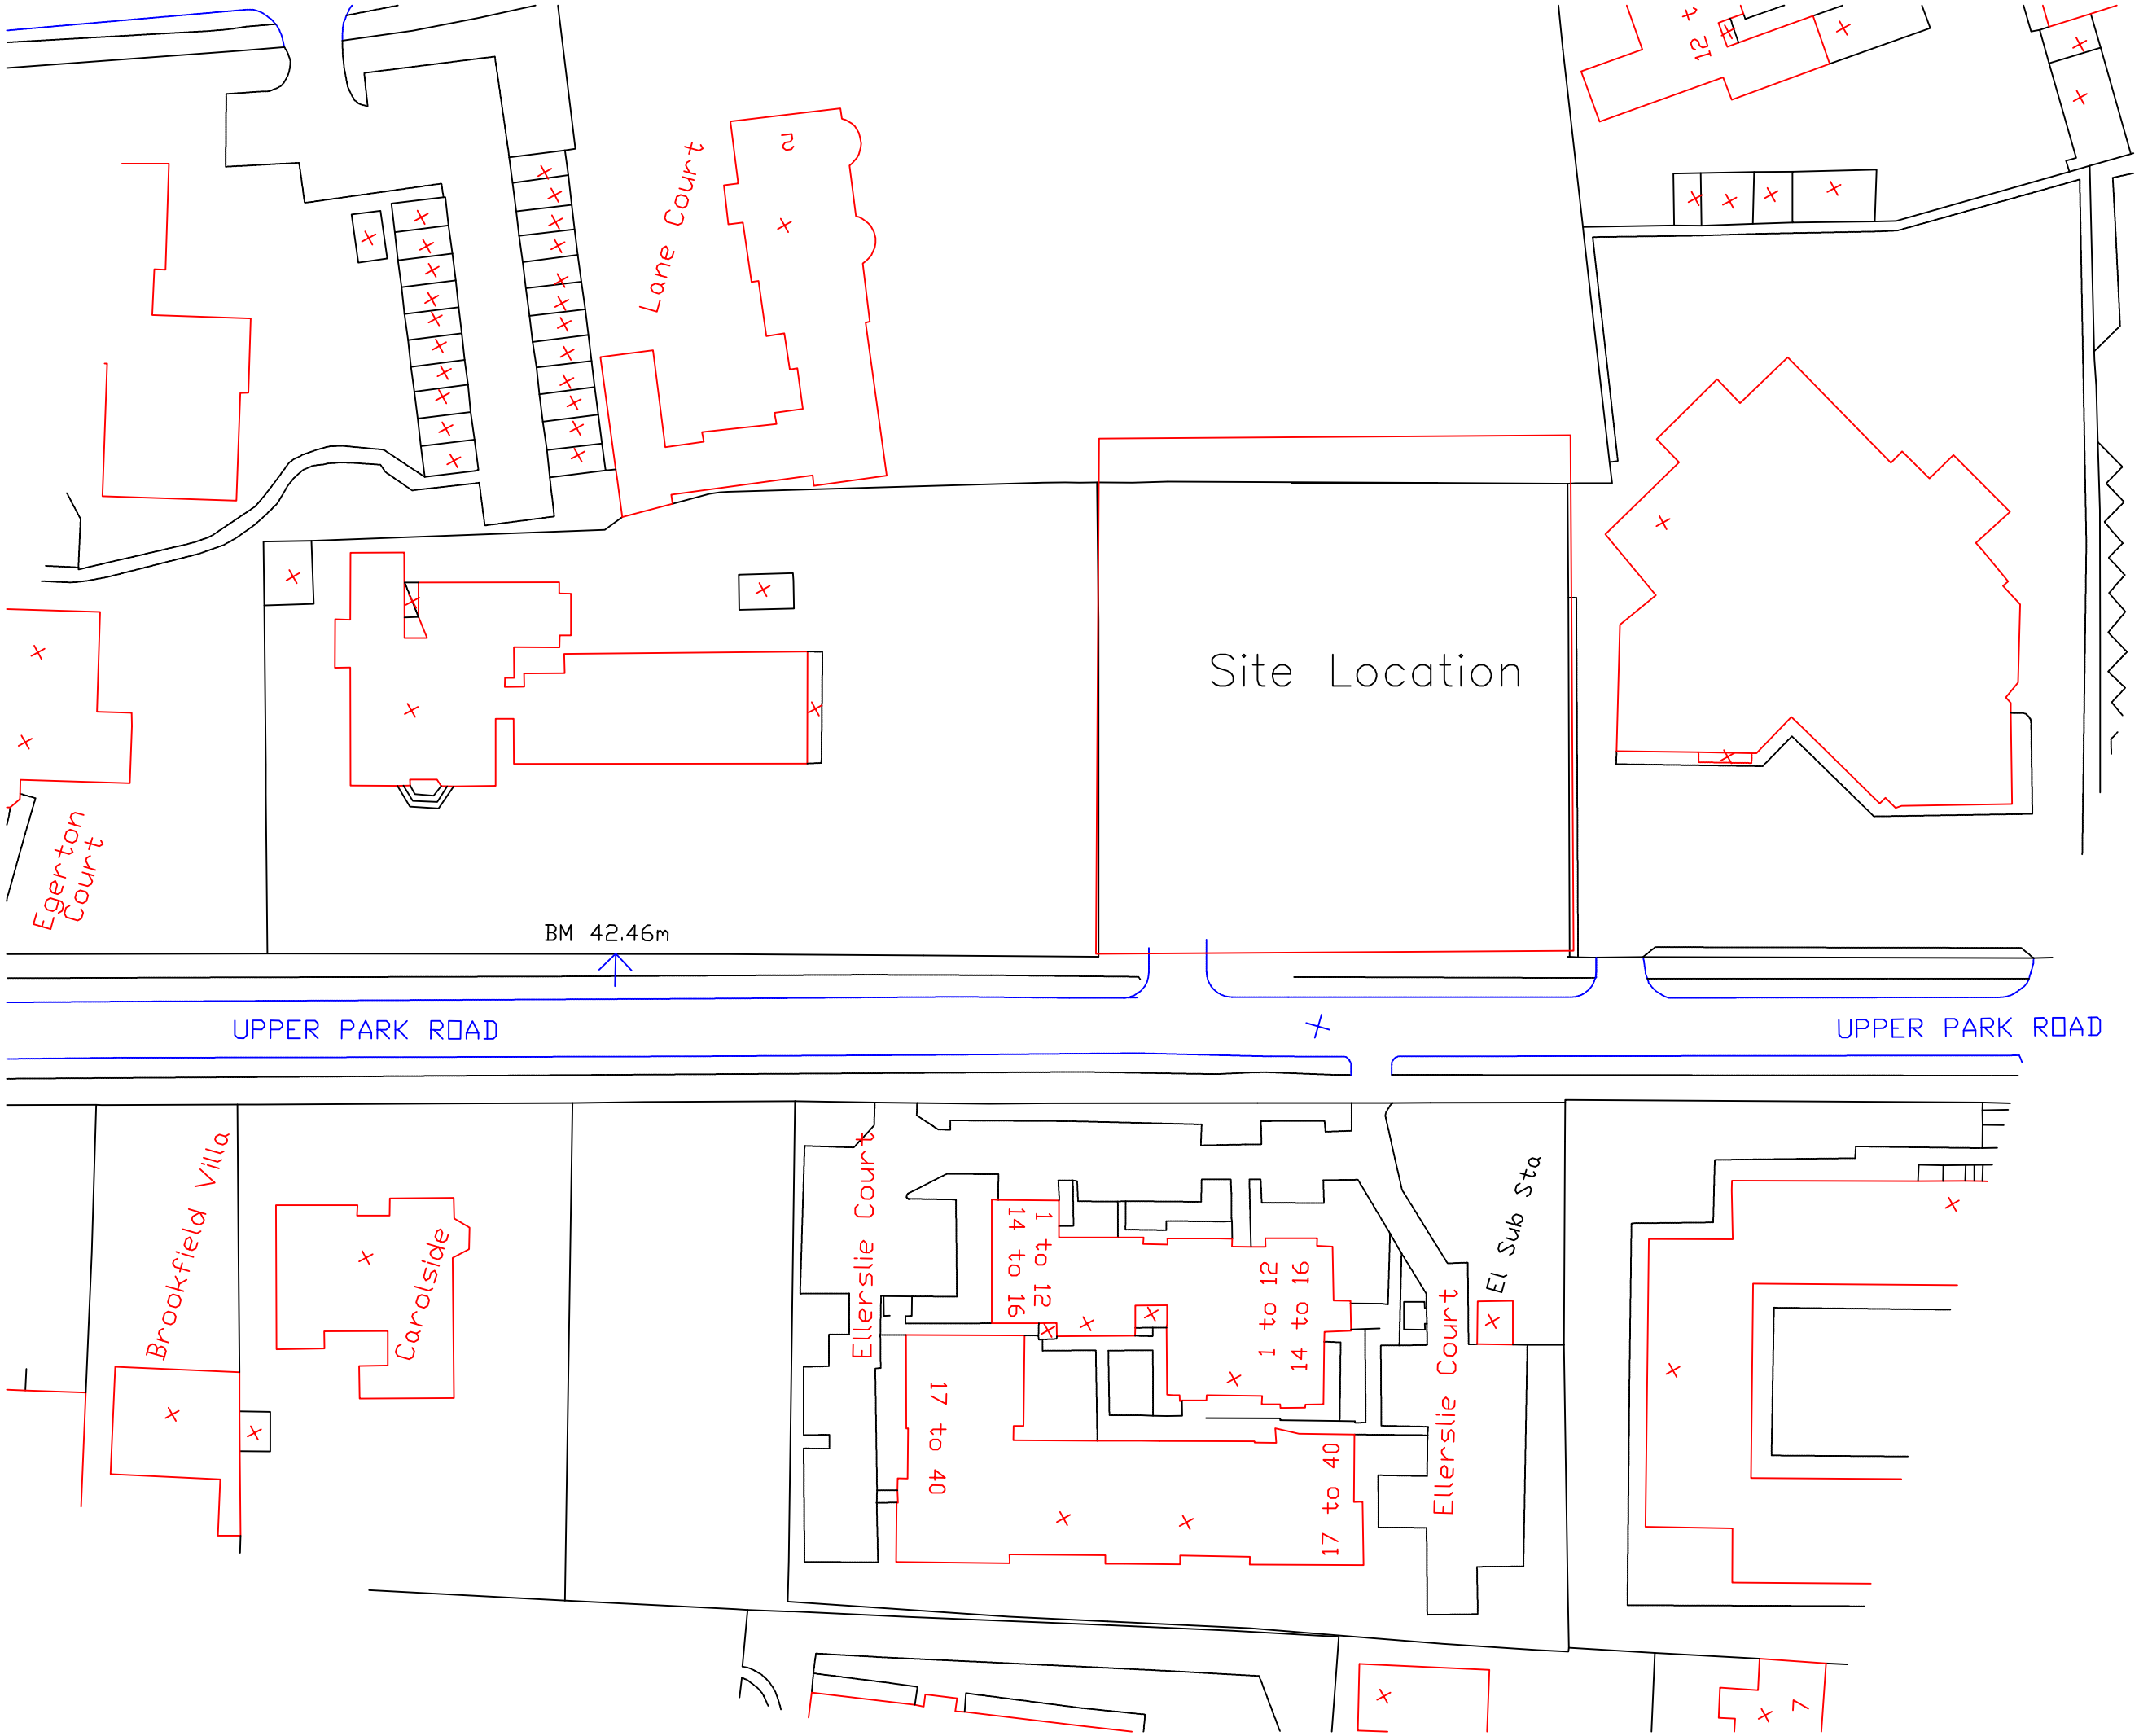


Where dimensions are not given,drawings must not be scaled and the matter referred to the Architect. In the event of any detail or dimensional conflict between drawings, the matter must be referred to the Architect for clarification. Do not scale from this drawing.

This drawing is not to be copied or disclosed by or to any unauthorised persons without the prior written consent.

Notes

Drawn

Date

Scale @ A3 1:500

Review

Client

Project Tree Work Application at Gatrness House, Manchester

Drawing Number PP-00440283/site plan

Drawing Title Site Location Plan for Tree Application PP-00440283