




GROUND FLOOR PLAN

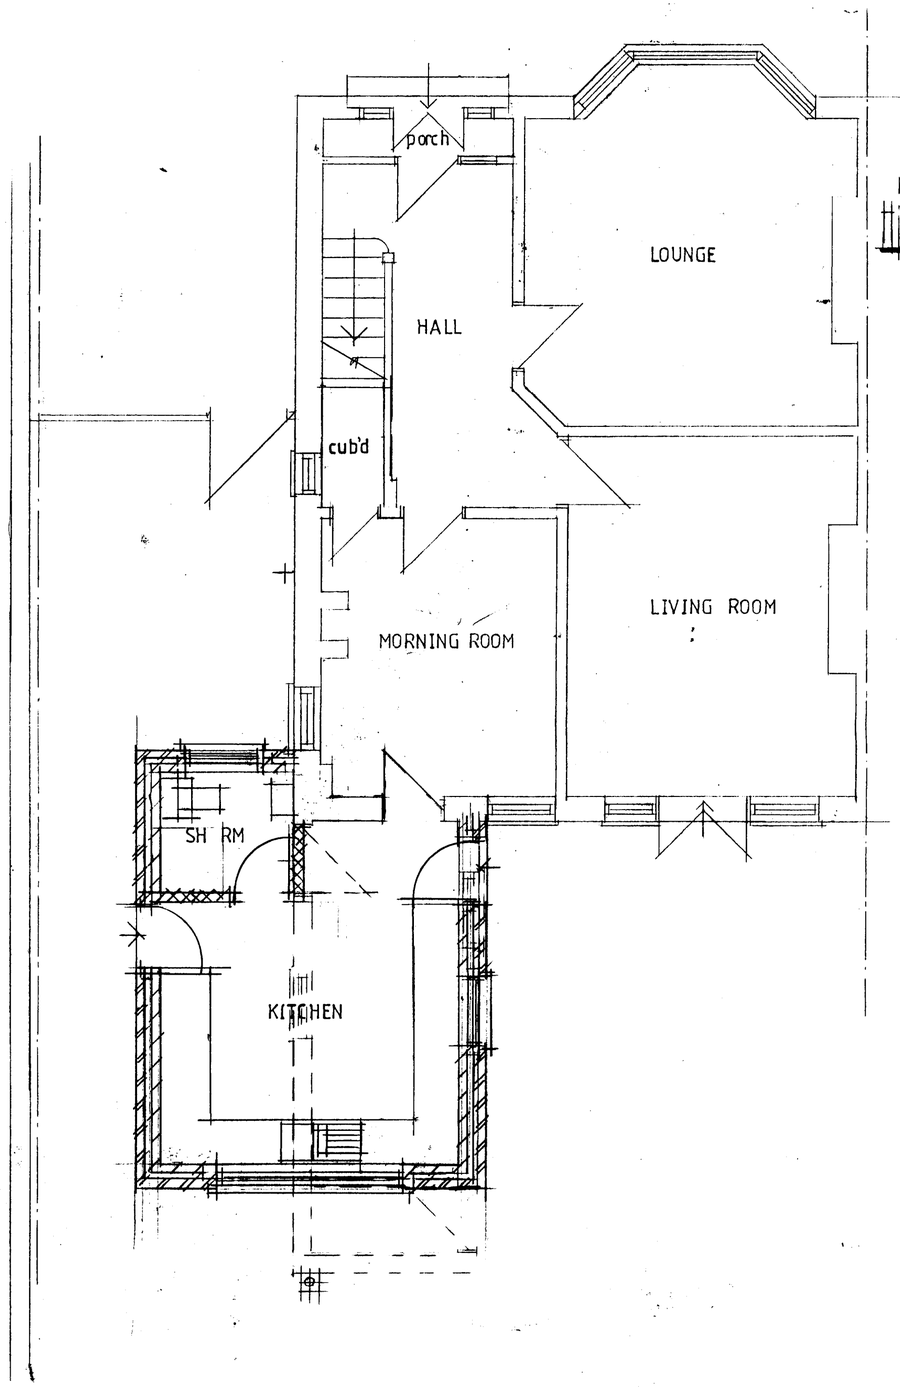


REAR ELEVATION

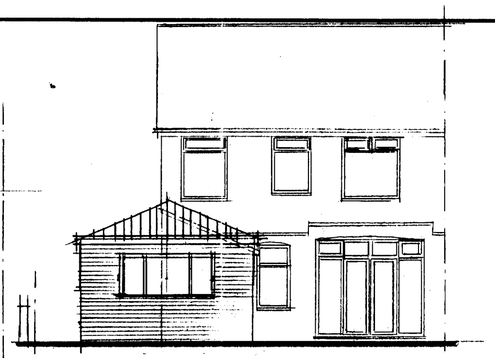

FRONT ELEVATION

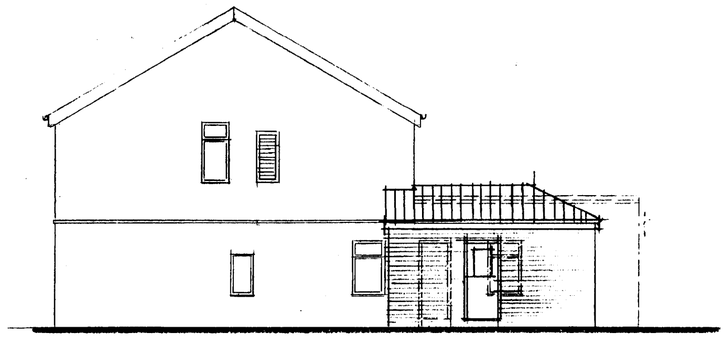

SIDE ELEVATION

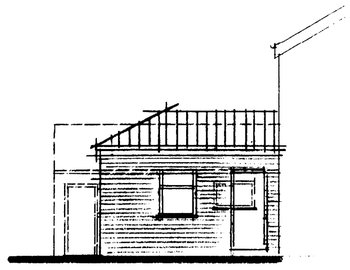

SIDE ELEVATION

NOTES

CLIENT
MR D. COLE
126 WELLINGTON ROAD
WITHINGTON M14 6AR

JOB TITLE
PROPOSED SINGLE STOREY
SIDE / REAR EXTENSION

DRG. TITLE
PLAN AND ELEVATIONS

HOLBOROW + ORMESHER Limited
architectural & interior design
Station House
Adams Hill
Knutsford
Cheshire WA16 6DN
telephone : 01565 652275
fax : 01565 750501

ISSUE	ORIGINAL	1	2	3	4	5	6	7
REVISION								
DATE								
DRAWN								
CHECKED								
APPROVED								

SCALE 1:50 1:100

DRAWING NUMBER 998/10/02

M 512650 R