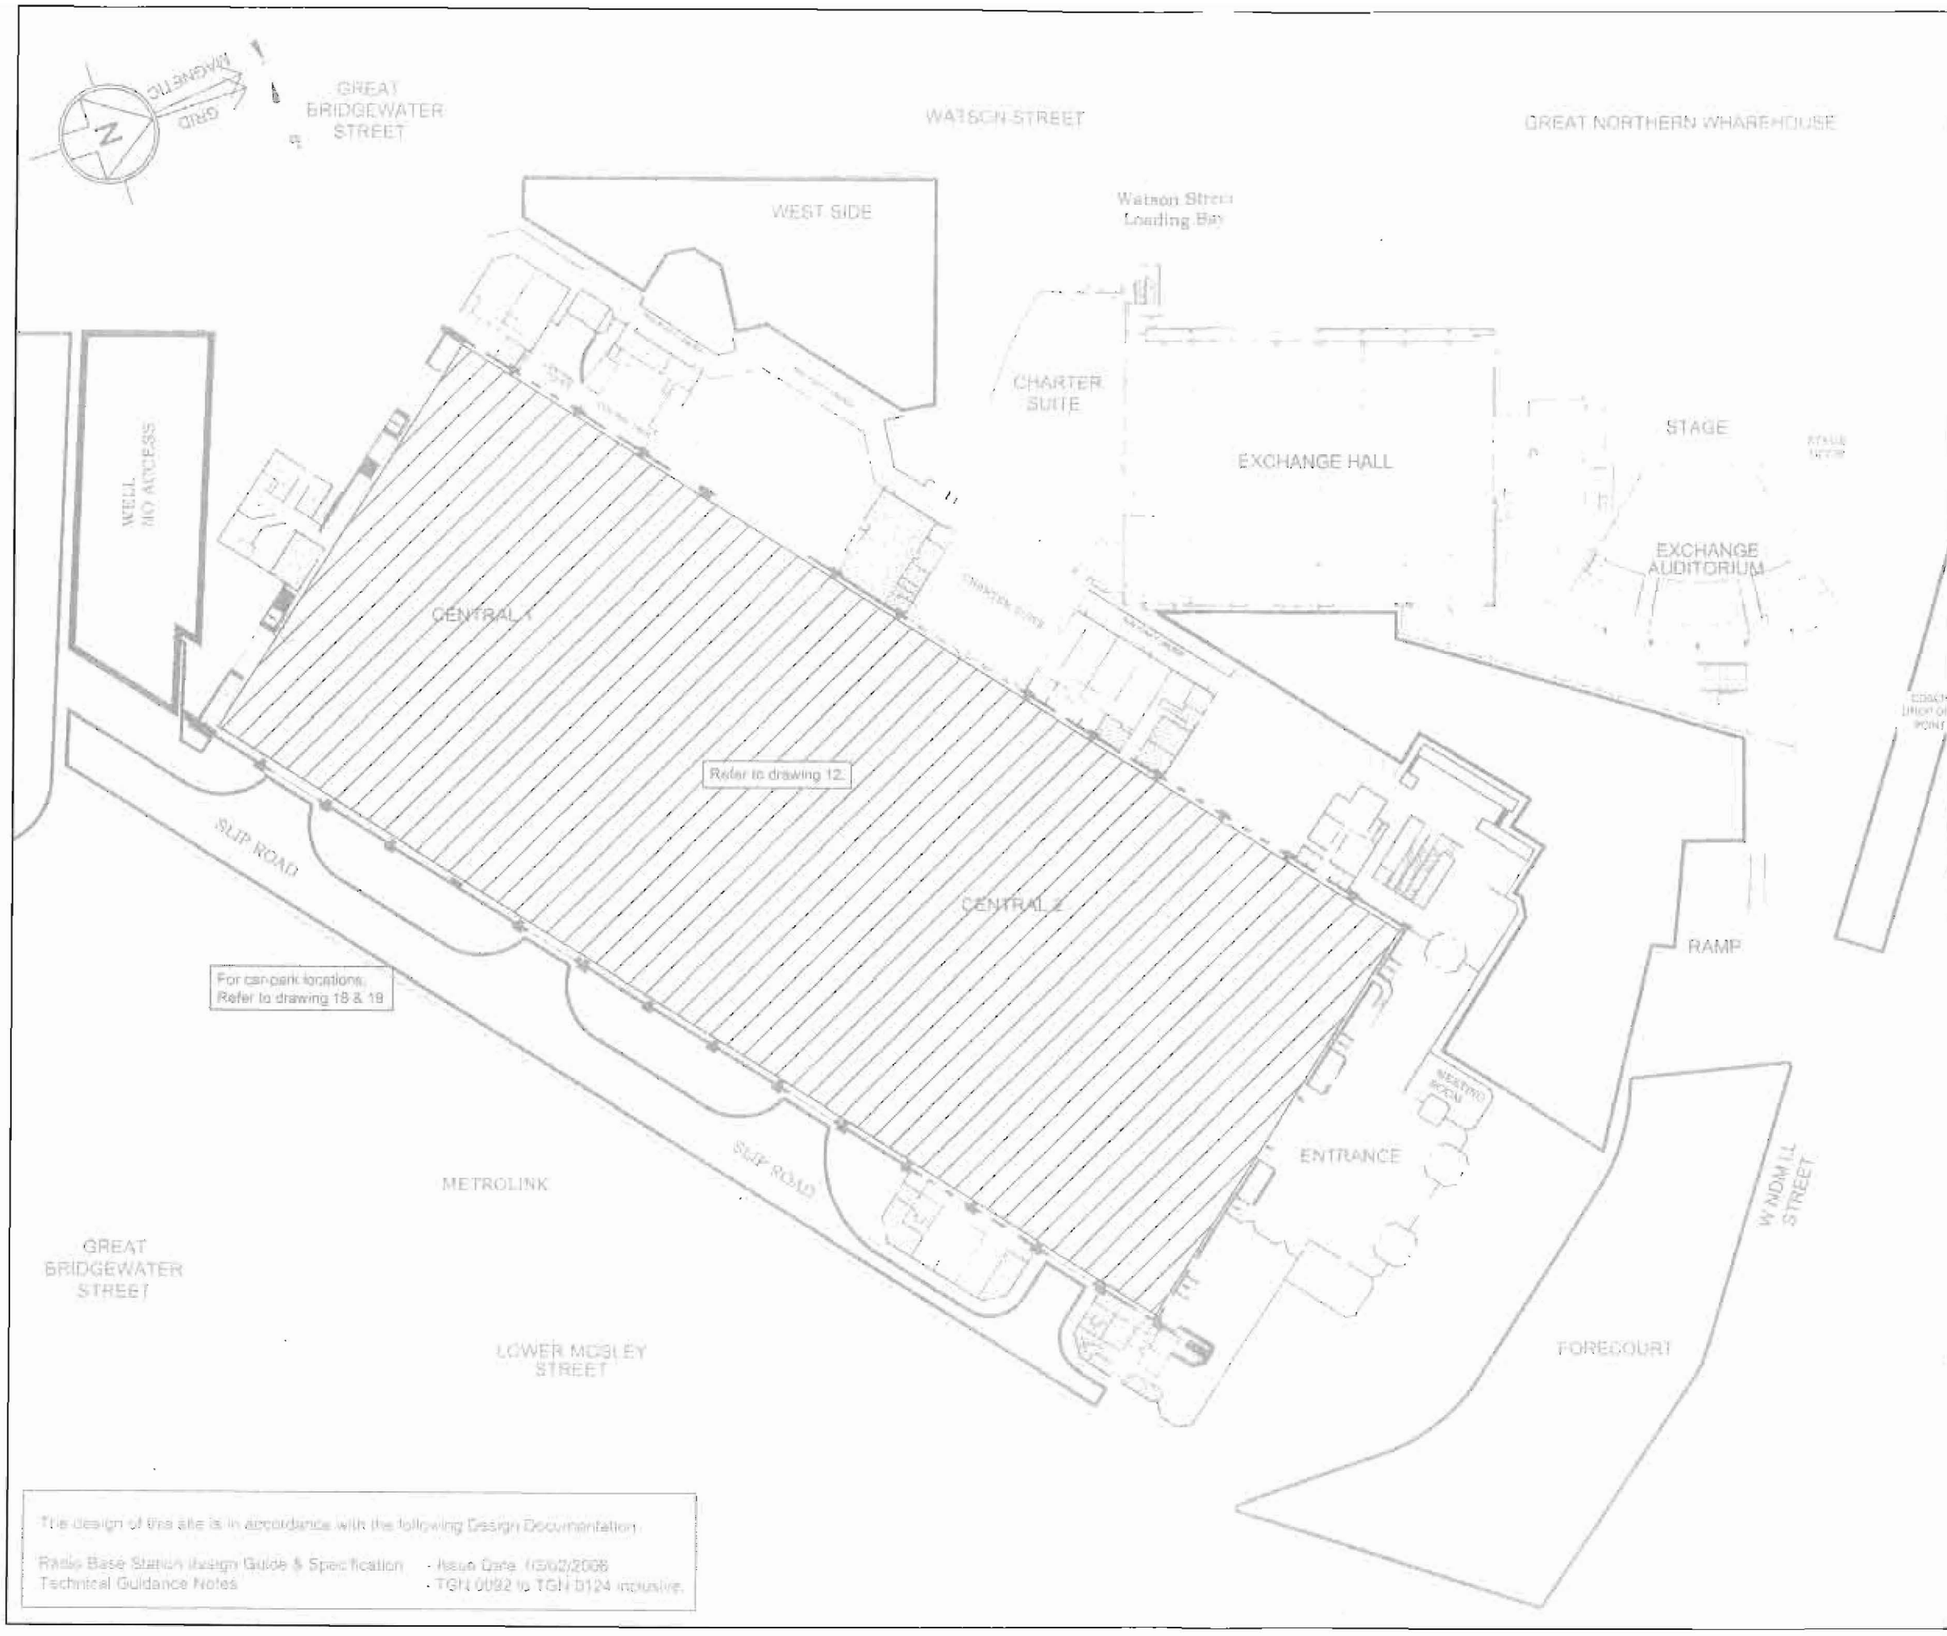

1. This drawing to be read in conjunction with MAN528A-Series drawings and standard Airwave drawings
2. All dimensions are in mm unless otherwise noted

PLANNING
APPLIED
RECD 02 JUN 2008
FOR APPROVAL

Rev	Date	Amendments	Drawn By	Approved By
A	22.05.2008	Drawing revised & renumbered in accordance with planning requirements	A.S.	K.H.

CAPITA SYMONDS
Consulting Civil, Structural & Geotechnical Engineers

Cheadle Hulme
Tele No: 0044 (0)161-486-3950
Facsimile No: 0044 (0)161-488-4645
E-mail: capitasymonds.cheadle2@capita.co.uk

www.capitasymonds.co.uk

AIRWAVE
Airwave Solutions Ltd
1st Floor, Wellington Street, Slough. SL1 1YP.

Job Title
MANCHESTER CENTRAL - MAN528
MANCHESTER CENTRAL, PETERSFIELD,
MANCHESTER, LANCASHIRE, M2 3GX

Drawing Title
PLANNING DRAWING
OVERALL PLANS
SHEET 11

Scale	Consultant reference	
NOT TO SCALE	014082-48968	
Drawn by: A.S.	Checked by: K.H.	Approved by: K.H.
Date drawn: 22.05.08	Date checked: 23.05.08	Date approved: 23.05.08

Drawing no.
MAN528-GA-11A

The design of this site is in accordance with the following Design Documentation:

Radio Base Station Design Guide & Specification - Issue Date 16/02/2006
Technical Guidance Notes - TGN 0092 to TGN 0124 inclusive.