
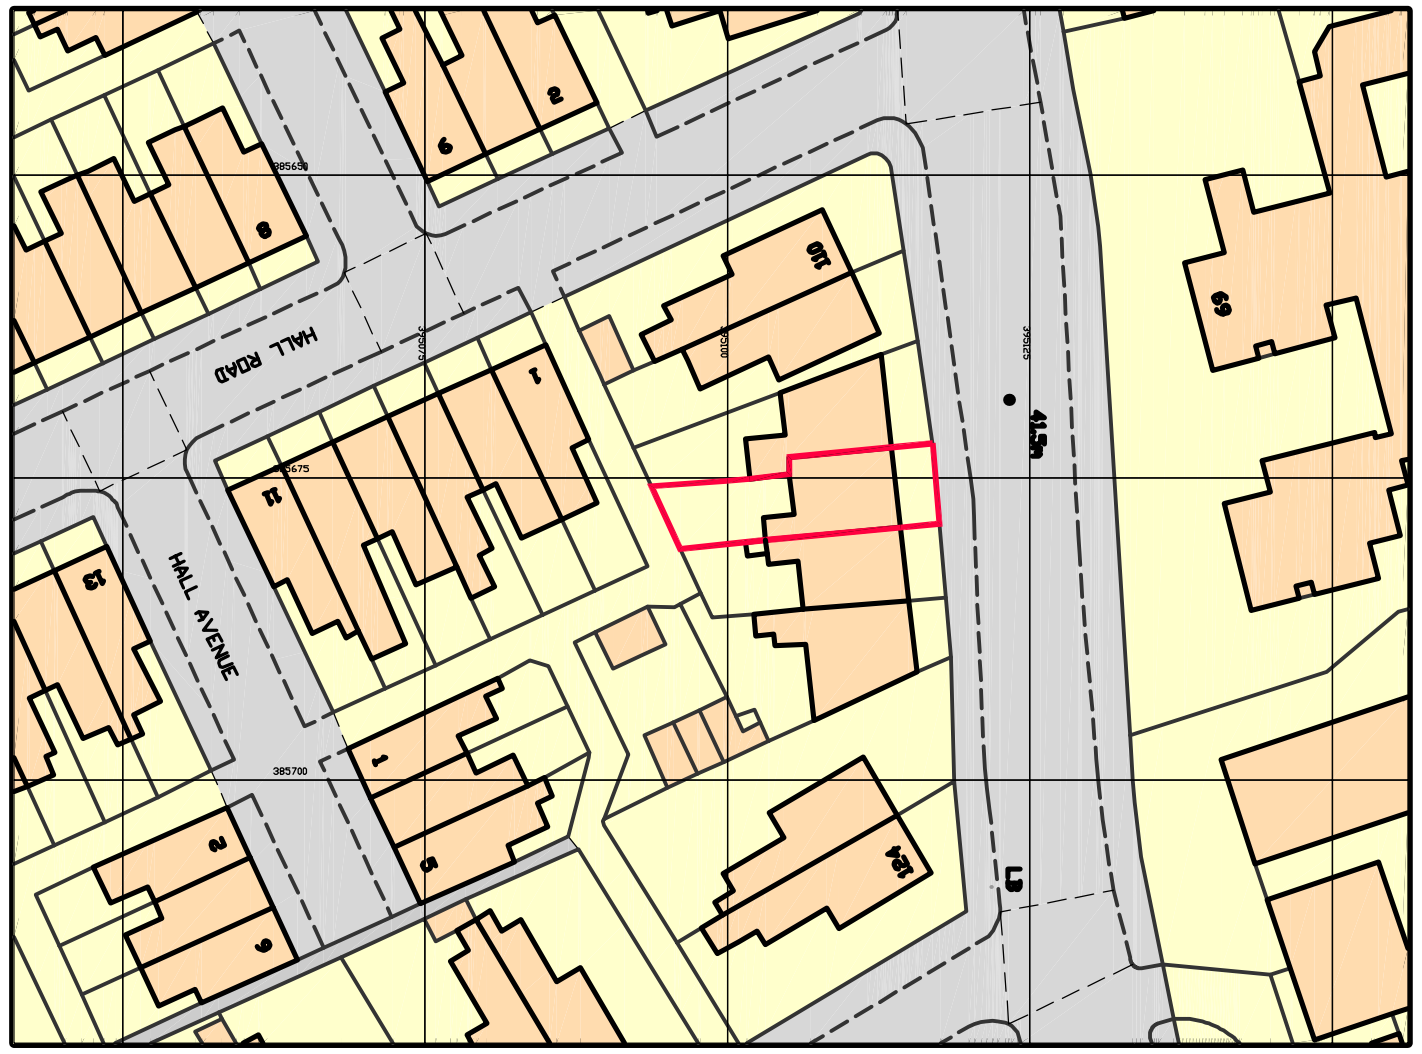


Ordnance Survey, (c) Crown Copyright 2011. All rights reserved. Licence number 10002C

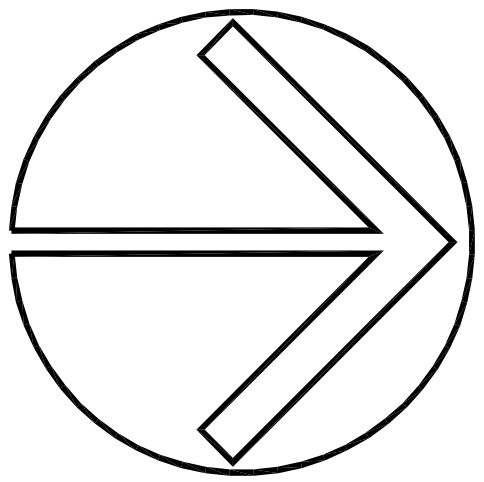

RANDLE WHITE LTD,
11 BRADSHAW LANE
GRAPPENHALL,
WA4 2NJ
T: 01925 601670
F: 01925 268042
www.randlewhite.co.uk

Mr J Iqbal

116 Dickeson Rd, Rusholme, Manchester M14 5HS

SITE LOCATION PLAN

DECEMBER 2012 rw 1:1250@A4

12-134(SU)450 Rev *

Rev.	Date.	Description	Initial.

- The Copyright of this drawing belongs to Randle White Ltd and shall not be used or reproduced in any form without its express permission. The moral right of the Author is hereby asserted - Copyright © 2000.

- Do not scale from this drawing - Work to figured dimensions only. All dimensions to be checked on site prior to the execution of any work.
- For the avoidance of doubt all dimensions are measured to wall structure and not the finishes unless otherwise stated.
- Where any discrepancy is found to exist within or between drawings and/or documents it should be reported to the architect immediately.
- Randle White Ltd shall not be liable for any use of drawings & documents for any purpose other than for which the same were prepared by or on behalf of Randle White Ltd.

RANDLEWHITE