

SITE PLAN - 1:200

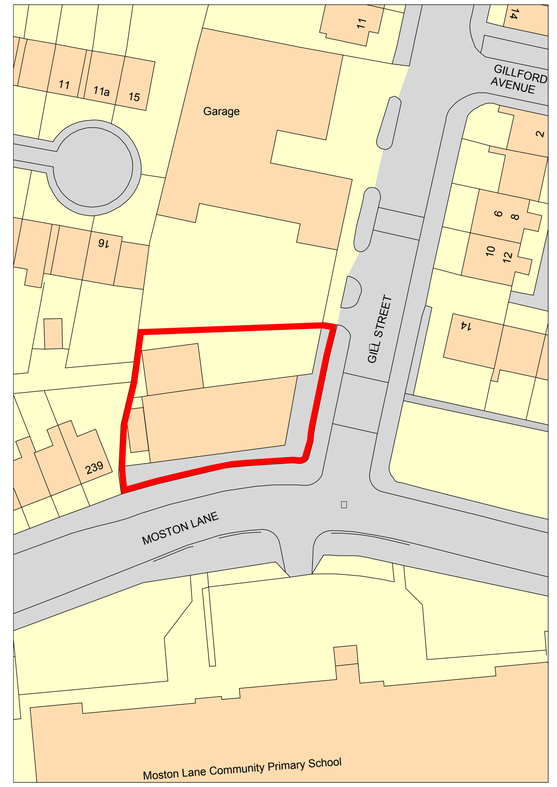

Ordnance Survey, (c) Crown Copyright 2012. All rights reserved. Licence number 100020449

LOCATION PLAN - 1:1250

0m 5m 10m 15m 20m 25m 30m 35m 40m

1:200

0m 5m 10m 15m 20m 25m 50m 75m 100m

1:500

PLANNING APPLICATION

DEBTAL ARCHITECTURE.
72 Bury New Road, Manchester. M25 0JLL
Tel: 0161 773 1630 Fax: 0560 125 9308
www.debtalarchitecture.co.uk

PROJECT
Conversion of Car Dealership to Car Valet

CLIENT
Eli Hysku & Jakup Gashi
Apartment 320
3 Stillwater Drive
Manchester M11 4TE

TITLE
LOCATION PLAN

DATE FEB 2012
SCALE 1:500 1:200 @ A1
DRAWING NO. DA1207. 01
Rev. -

ALL CONTRACTORS MUST VISIT THE SITE, TAKE SITE DIMENSIONS RELATIVE TO THIS DRAWING AND NOTIFY THE DESIGNER OF ANY DISCREPANCIES UNCOVERED ON SITE. SEWER INVERT LEVELS MUST BE VERIFIED BEFORE WORK COMMENCES. THIS DRAWING MUST BE CHECKED AGAINST ANY OTHER STRUCTURAL/SPECIALIST DRAWINGS PROVIDED. ALL CONTRACTORS TO COMPLY WITH CURRENT BUILDING REGULATIONS WHETHER OR NOT SPECIFIED ON THIS DRAWING.