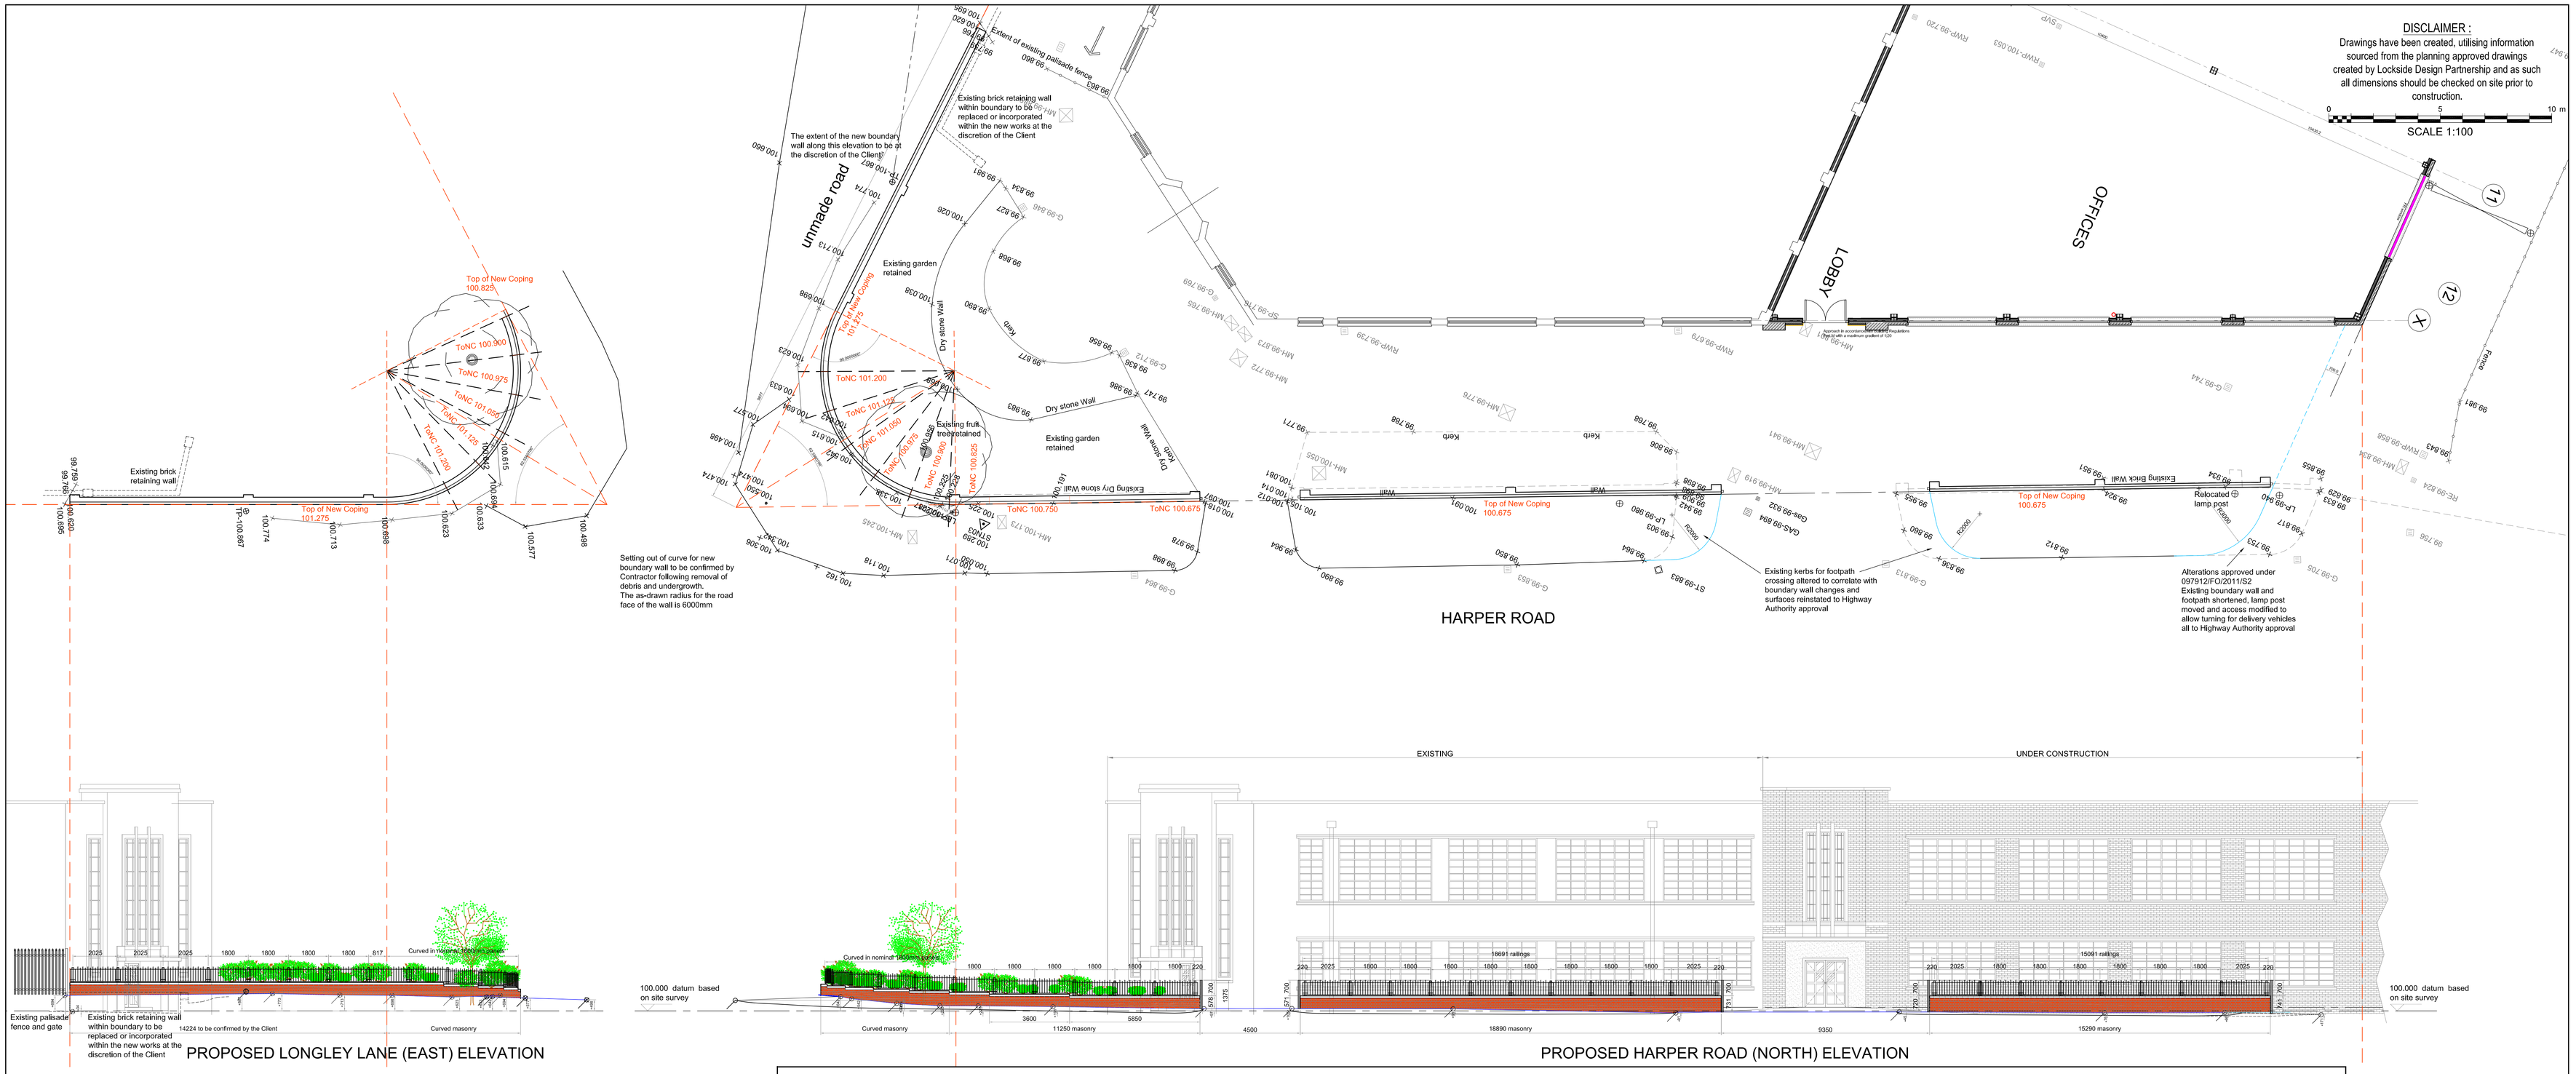

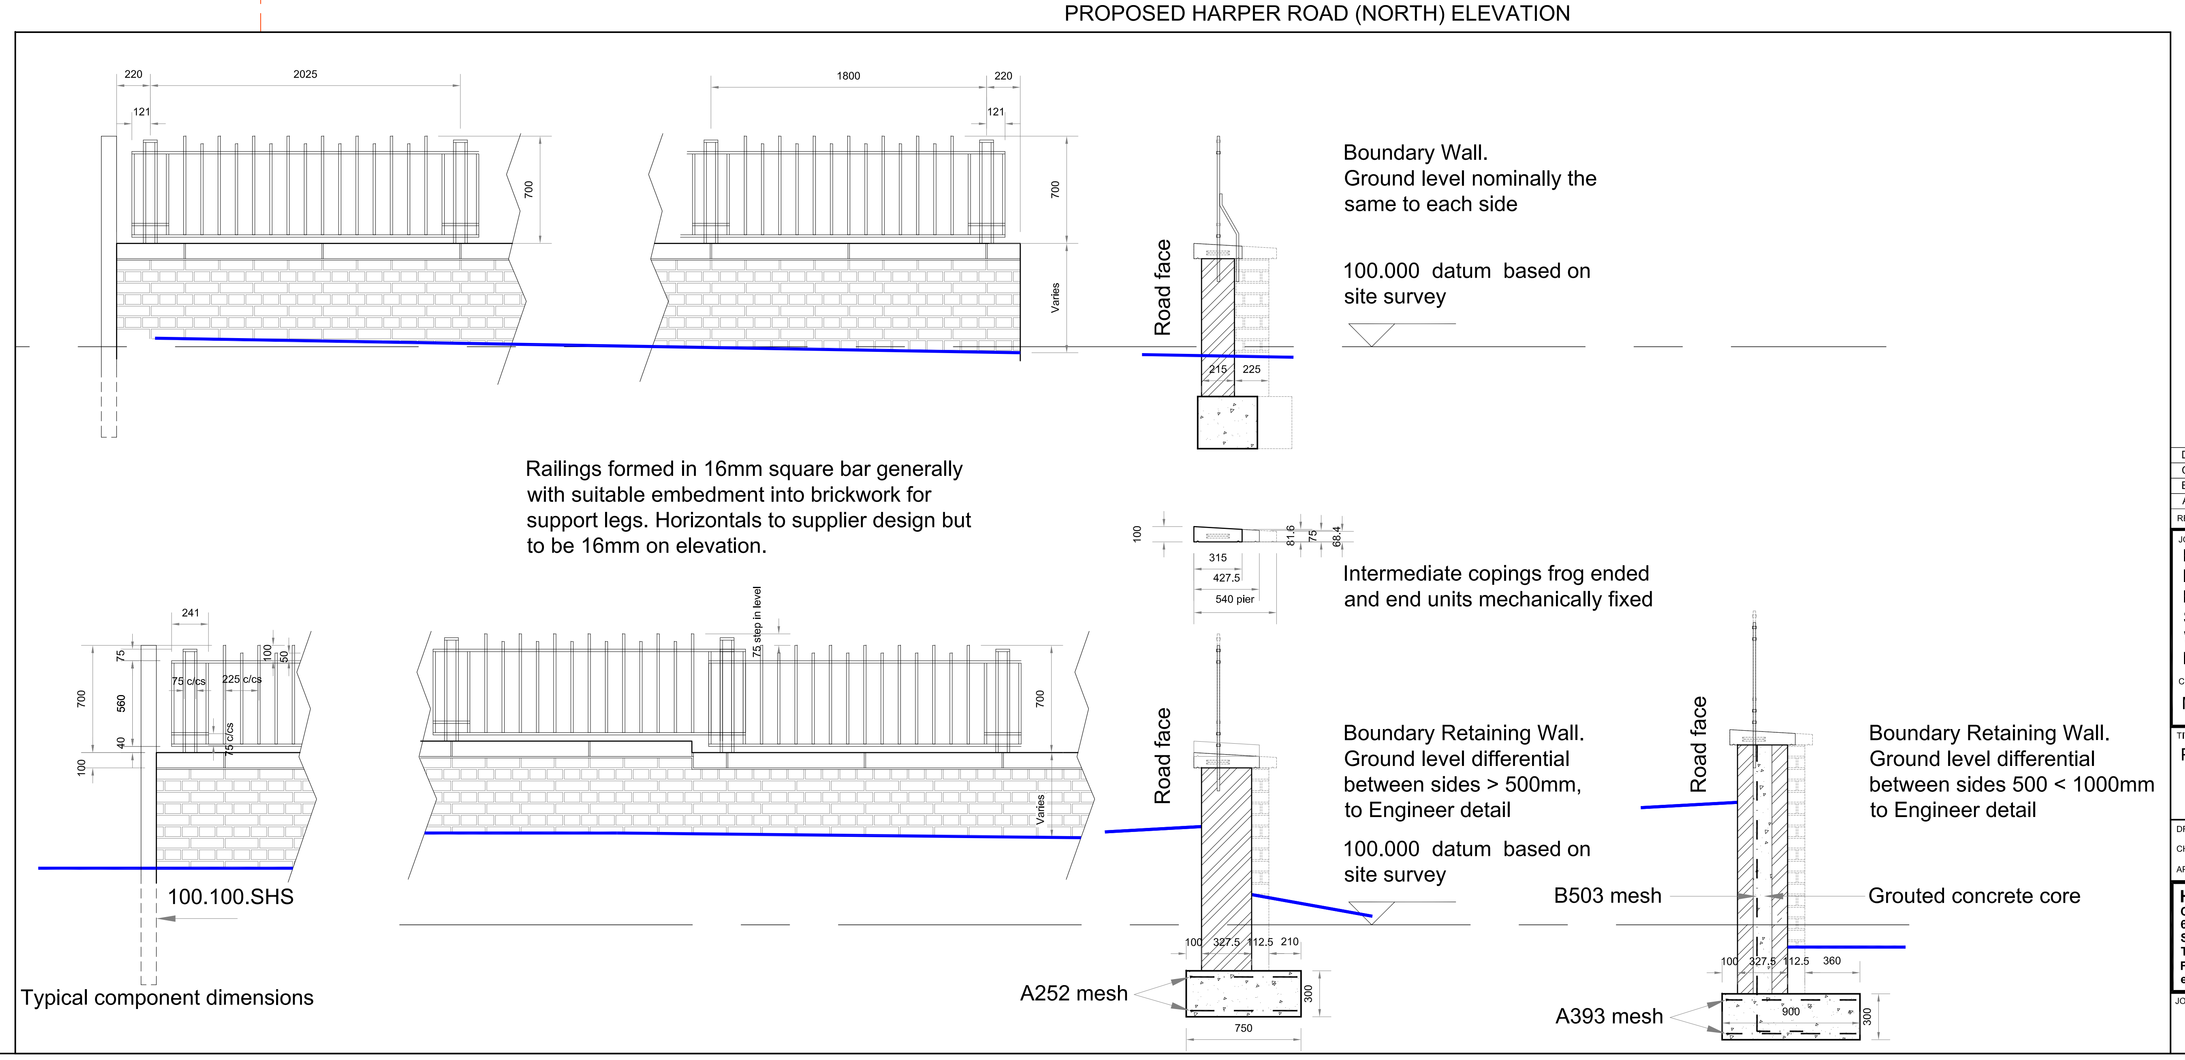

REV	AMENDMENTS	BY	DATE
D	Retaining wall build up changes	CJB	14.03.13
C	Notes re Kerb line changes	CJB	13.03.13
B	Kerb line changes	CJB	12.03.13
A	Additional detailing and amendments	CJB	04-08.03.13

JOB
Proposed Alterations to Industrial Premises, Howells Group Plc, Sharston Industrial Estate, Wythenshawe, M22 4SS

CLIENT
Mr D Howell

TITLE
Proposed Front Boundary

DRAWN Chris Baker
CHECKED
APPROVED
DATE 26/02/2013
SCALE 1:100 & 1:20@A0

HOWARD & SEDDON A.R.I.B.A.
CHARTERED ARCHITECTS
64 WASHWAY ROAD.
SALE. CHESHIRE M33 7RE.
TEL No. 0161 - 973 8296
FAX No. 0161 - 962 3485
e-mail : admin@howardandseddon.co.uk

JOB No.	DRG No.	AMENDMENT
10541	21	D

TEMPLATE REF. H&S A0L