
BUILDING DESIGN PARTNERSHIP SHALL HAVE NO RESPONSIBILITY FOR ANY USE MADE OF THIS DOCUMENT OTHER THAN FOR THAT WHICH IT WAS PREPARED AND ISSUED.

ALL DIMENSIONS SHOULD BE CHECKED ON SITE.

DO NOT SCALE FROM THIS DRAWING.

ANY DRAWING ERRORS OR DIVERGENCES SHOULD BE BROUGHT TO THE ATTENTION OF BUILDING DESIGN PARTNERSHIP AT THE ADDRESS SHOWN BELOW

NOTES

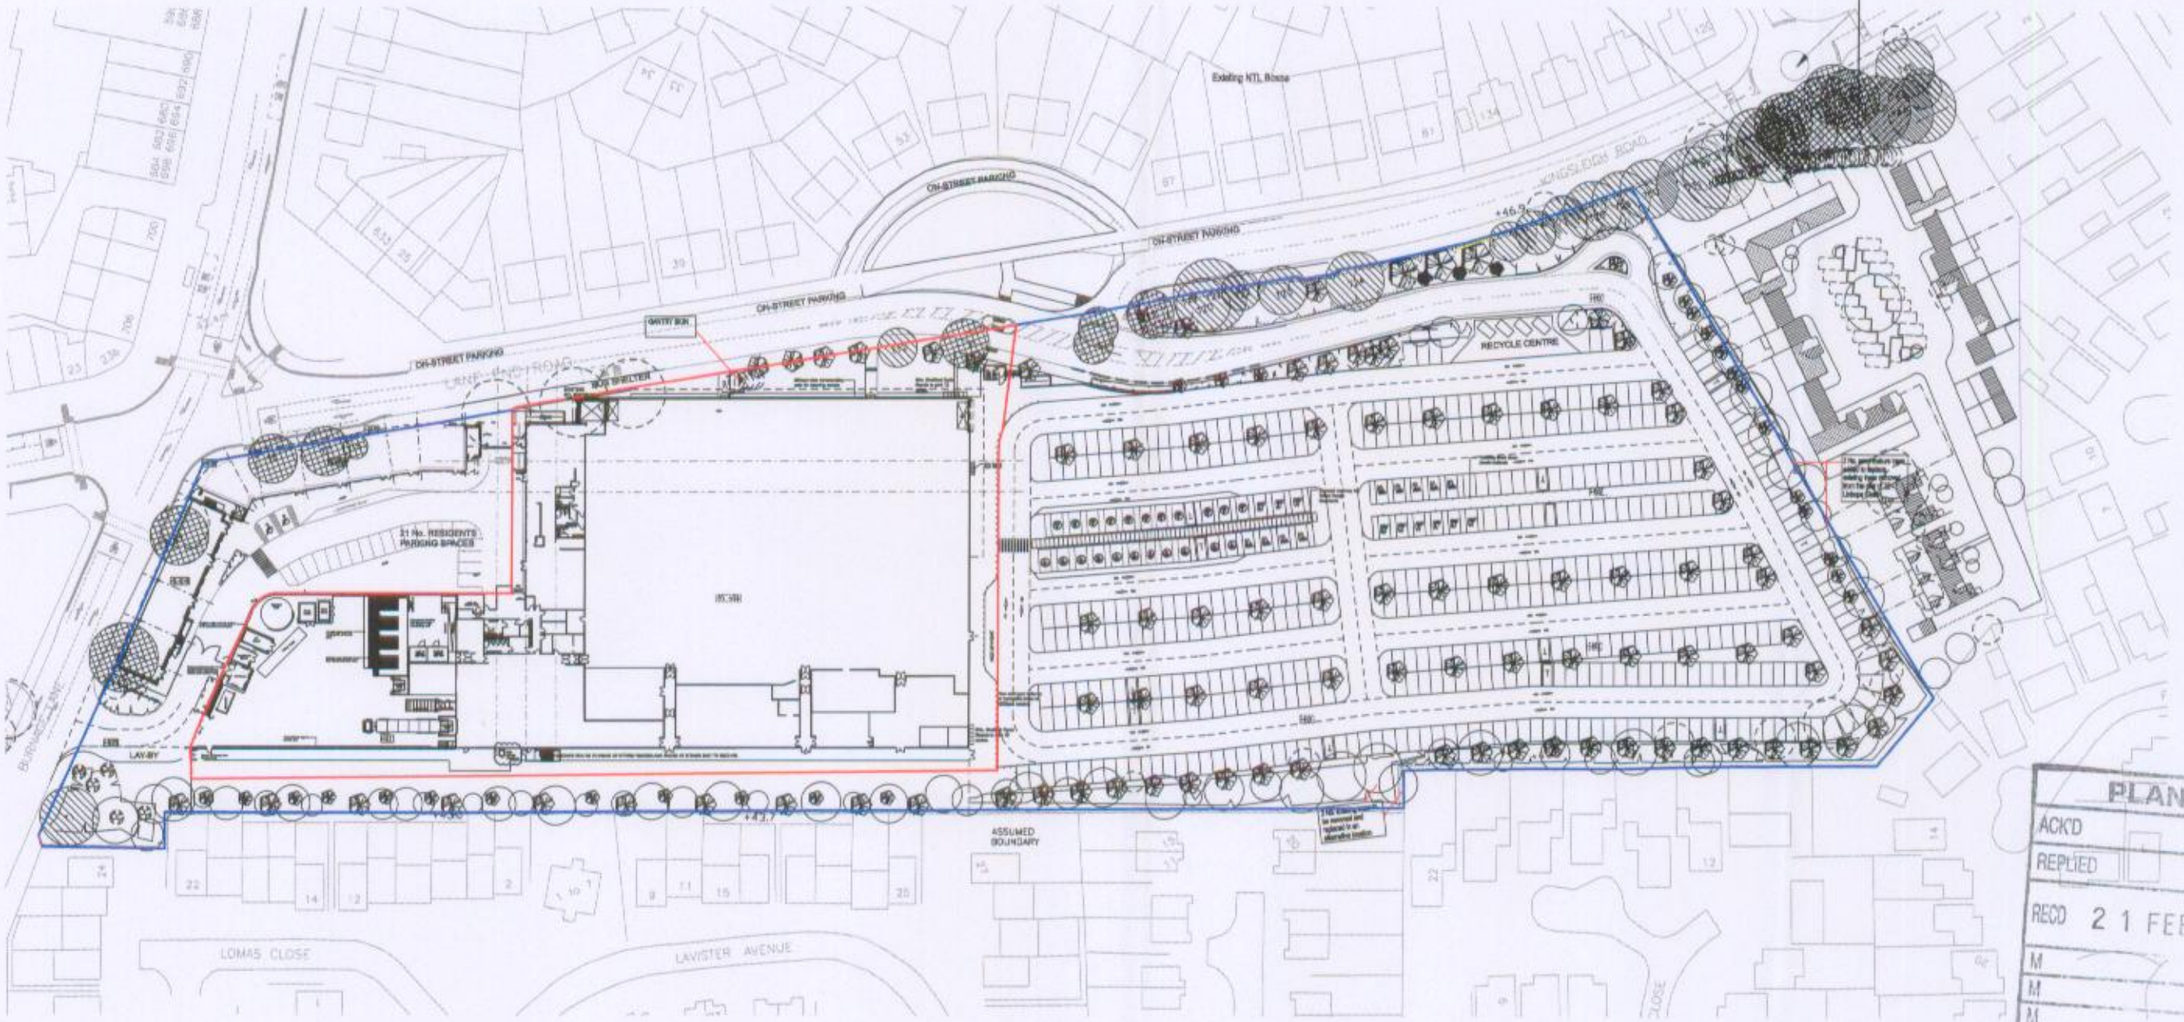

PLANNING
ACK'D
REPLIED
RECD 21 FEB 2008
M
M
M
EXPLANATION
DATE

KEY PLAN

N

TESCO

REVISION / DESCRIPTION	DRAWN	CHECKED	DATE
A Site Boundary Line updated	MM		19.02.08
FIRST ISSUE			

BDP

Building Design Partnership
Architects, Designers & Engineers
Sunlight House, PO Box 85
Quay Street, Manchester M60 3JA
Tel +44 (0)161 834 8441
Fax +44 (0)161 832 4280
www.bdp.co.uk

PROJECT TITLE
PROPOSED TESCO STORE
LANE END ROAD
BURNAGE, MANCHESTER

DRAWING TITLE
SITE LOCATION PLAN

SCALE @A3
1:1250

DATE
11.02.08

PROJECT NUMBER
MR08676

DRAWING No.
(0-)A113

REVISION
A