© THIS DRAWING AND ITS CONTENTS ARE STRICTLY THE COPYRIGHT OF BRENNANCONSULT LTD

GENERAL NOTES

1. DRAWINGS ARE TO BE READ IN CONJUNCTION WITH ALL RELEVANT SPECIFICATIONS & DRAWINGS. CONTRACTOR TO NOTIFY BRENNANCONSULT OF DISCREPANCIES IMMEDIATELY.
2. ALL DIMENSIONS ARE IN MILLIMETRES UNLESS NOTED OTHERWISE.
3. DO NOT SCALE FROM THE DRAWINGS OR THE COMPUTER DIGITAL DATA, ONLY FIGURED DIMENSIONS ARE TO BE USED.

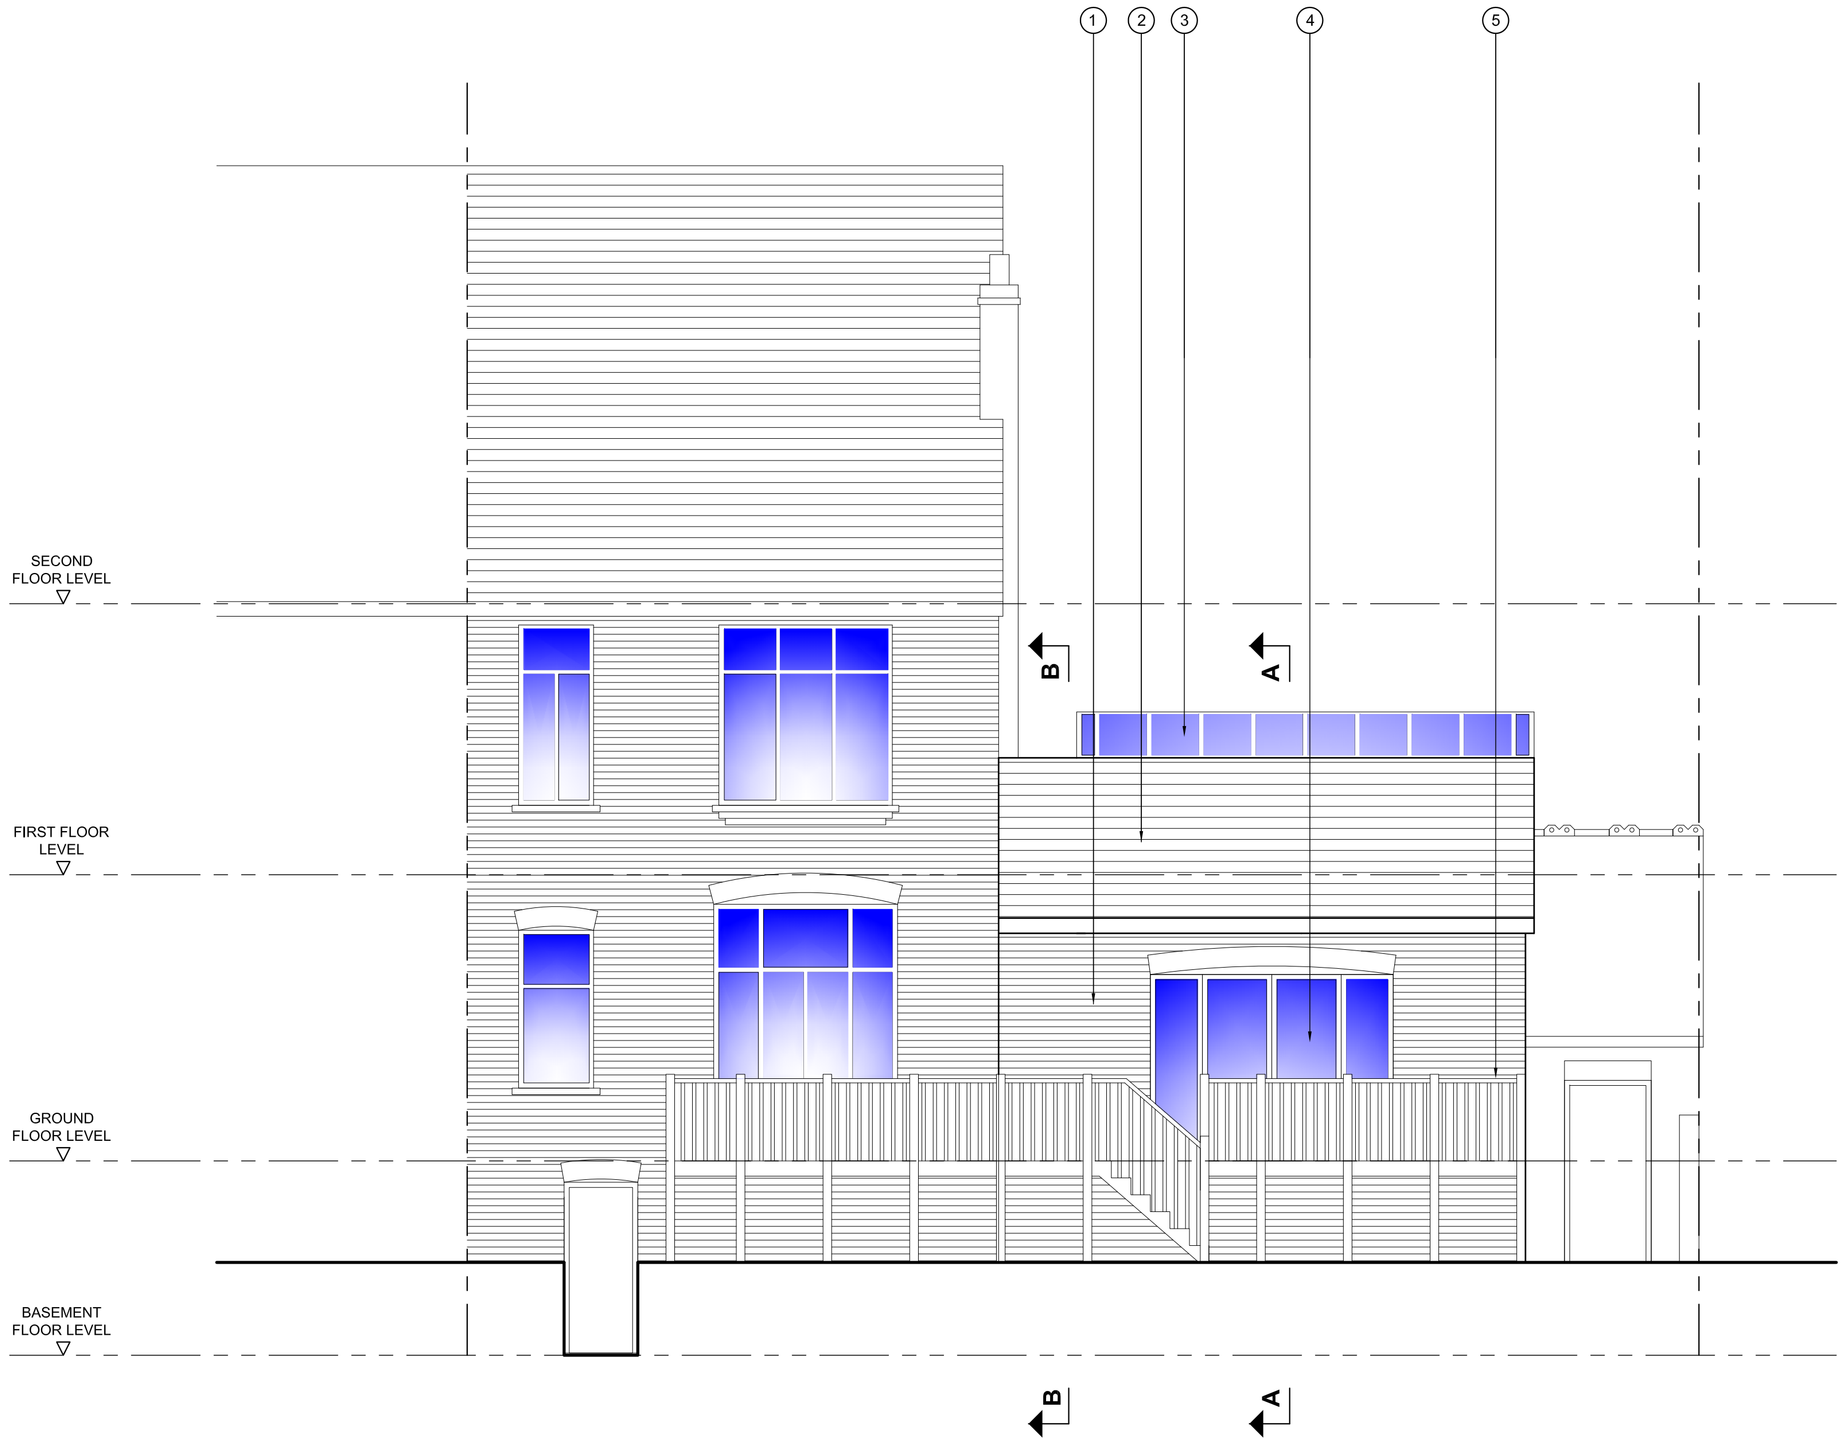

VIEW ON REAR ELEVATION - PROPOSED
SCALE 1:50

MATERIAL SCHEDULE

1. FACING BRICKWORK TO MATCH EXISTING OR SIMILAR APPROVED.
2. ROOF TILES TO MATCH EXISTING OR SIMILAR APPROVED.
3. TIMBER FRAMED RIDGE LANTERN.
4. TIMBER FRAMED DOUBLE GLAZED DOORS.
5. TIMBER DECKING.
6. VERTICALLY HUNG ROSEMARY TILES.

REV	REVISION DESCRIPTION	BY	DATE	CHECKED
O	ISSUED FOR PLANNING	CB	12.06.13	CB

34 RATHEN ROAD, DIDSBURY
MANCHESTER, M20 4GH

SINGLE STOREY EXTENSION
PROPOSED REAR ELEVATION

Status
PLANNING

Project No.	Series Code	Drawing No.	Revision
1004	00	005	O

Scale	Size	Drawn	Date	Checked	Passed
	A1	CB	MAY 13		