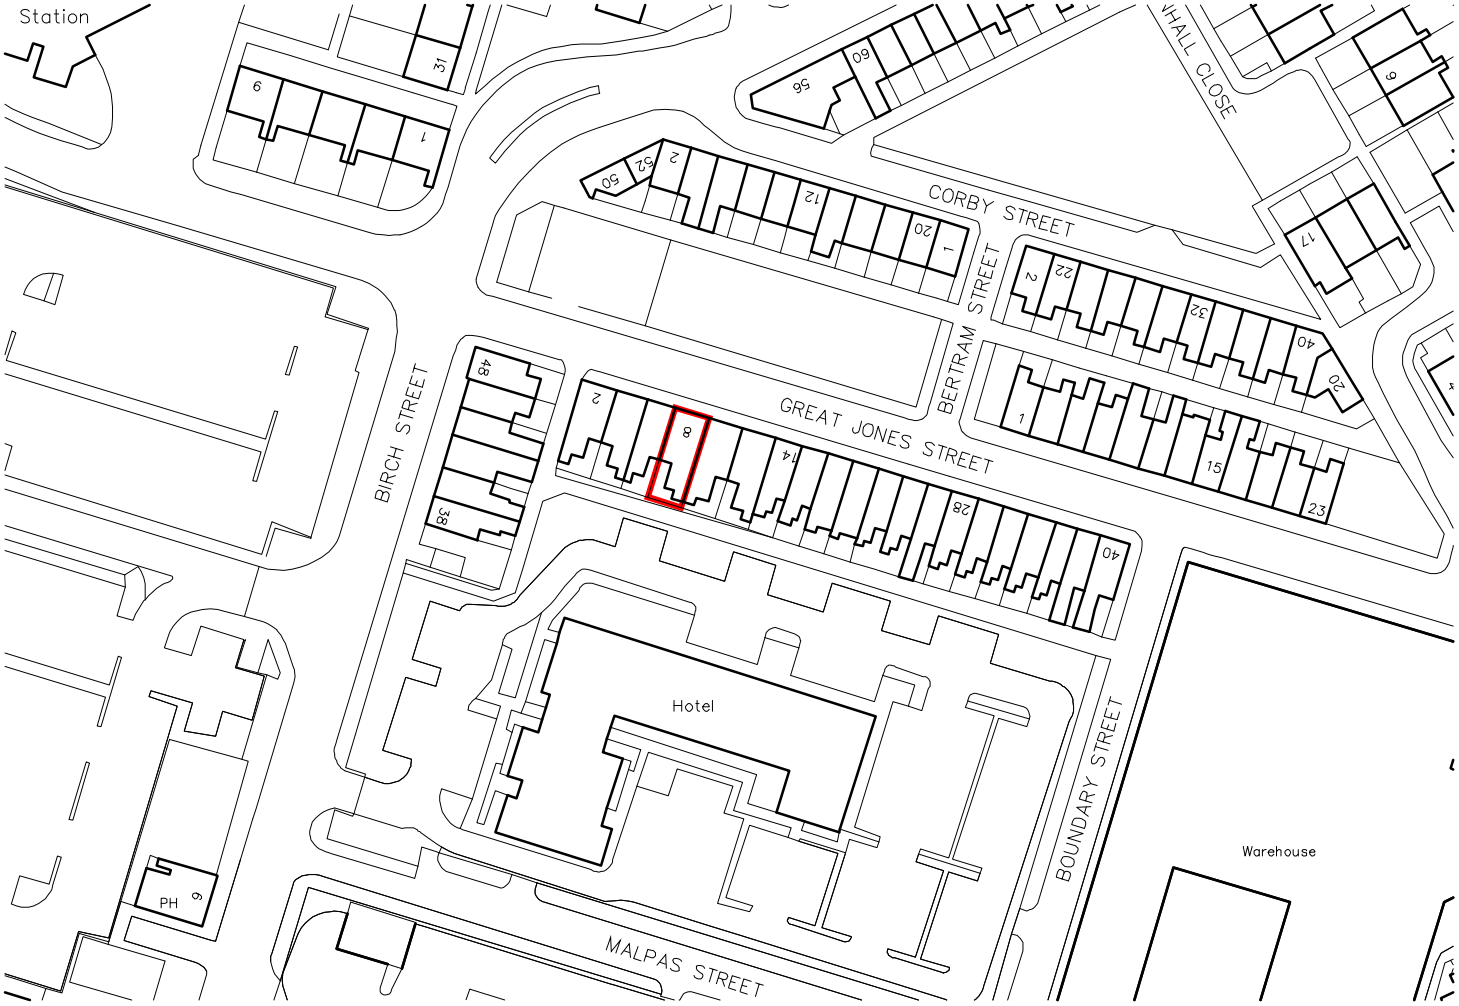


8 Great Jones Street M12 5NX

N

Revision	Description	Date	Drawn	Checked
-	First Issue. Issued for Comment/Approval.			
	PLANNING			

Halliday Meecham Architects Limited
111 Piccadilly, Manchester M1 2HY
t: +44 (0)161 661 5566
f: +44 (0)161 661 5567
e: hma@hallidaymeecham.com
w: www.hallidaymeecham.com

architecture
interior design
space planning
urban planning
project management
planning supervisors

Halliday Meecham

Client:	EASTLANDS HOMES
Project:	Eastlands Homes Miscellaneous Properties
Phase / Location:	External Refurbishment
Drawing:	Site Location Plan Area 15

Scale @ A4	Date:	Drawn:	Checked:	Job No.	Drawing No.	Revision
1:1250	1.11.12	SK		4398	(9-) 015	-