Notes:- This drawing is COPYRIGHT no copy or alteration may be without our prior permission.

DO NOT SCALE FROM THIS DRAWING FOR SETTING OUT OF WORKS

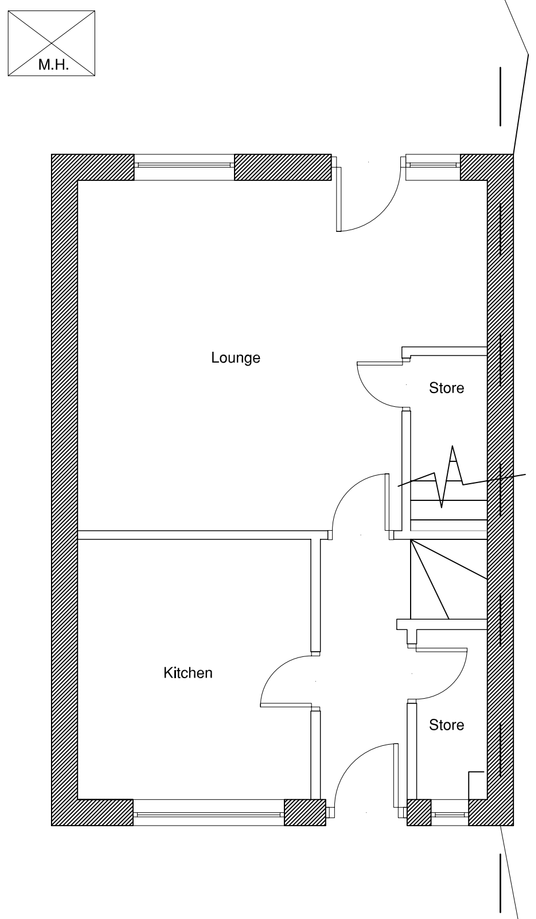

Existing Ground Floor Plan

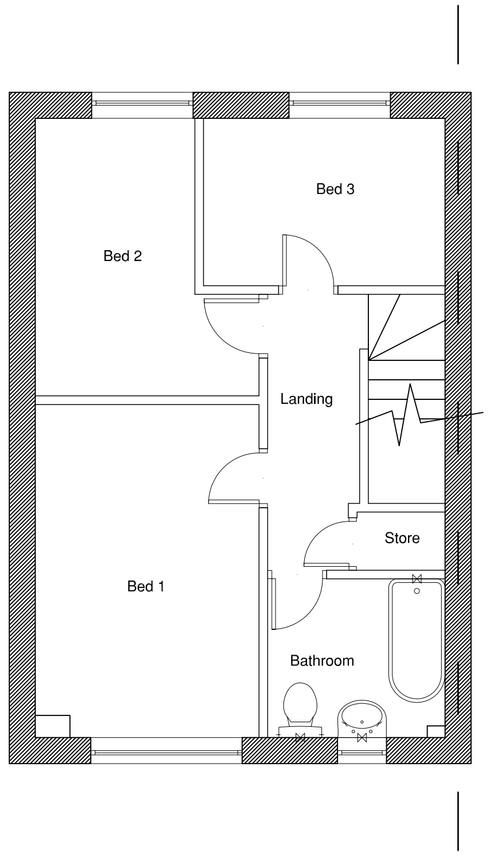

Existing First Floor Plan

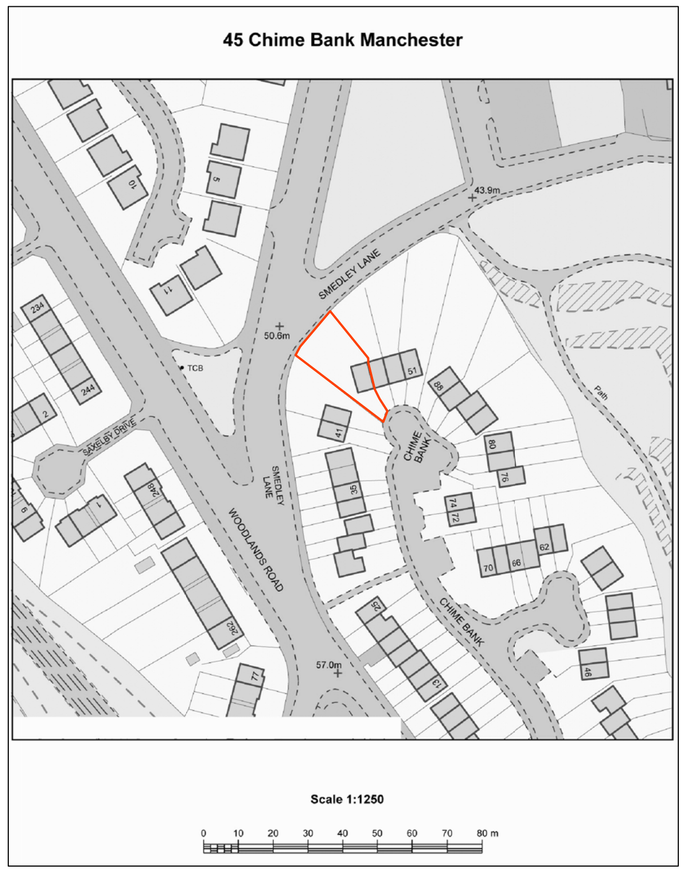

Location Plan

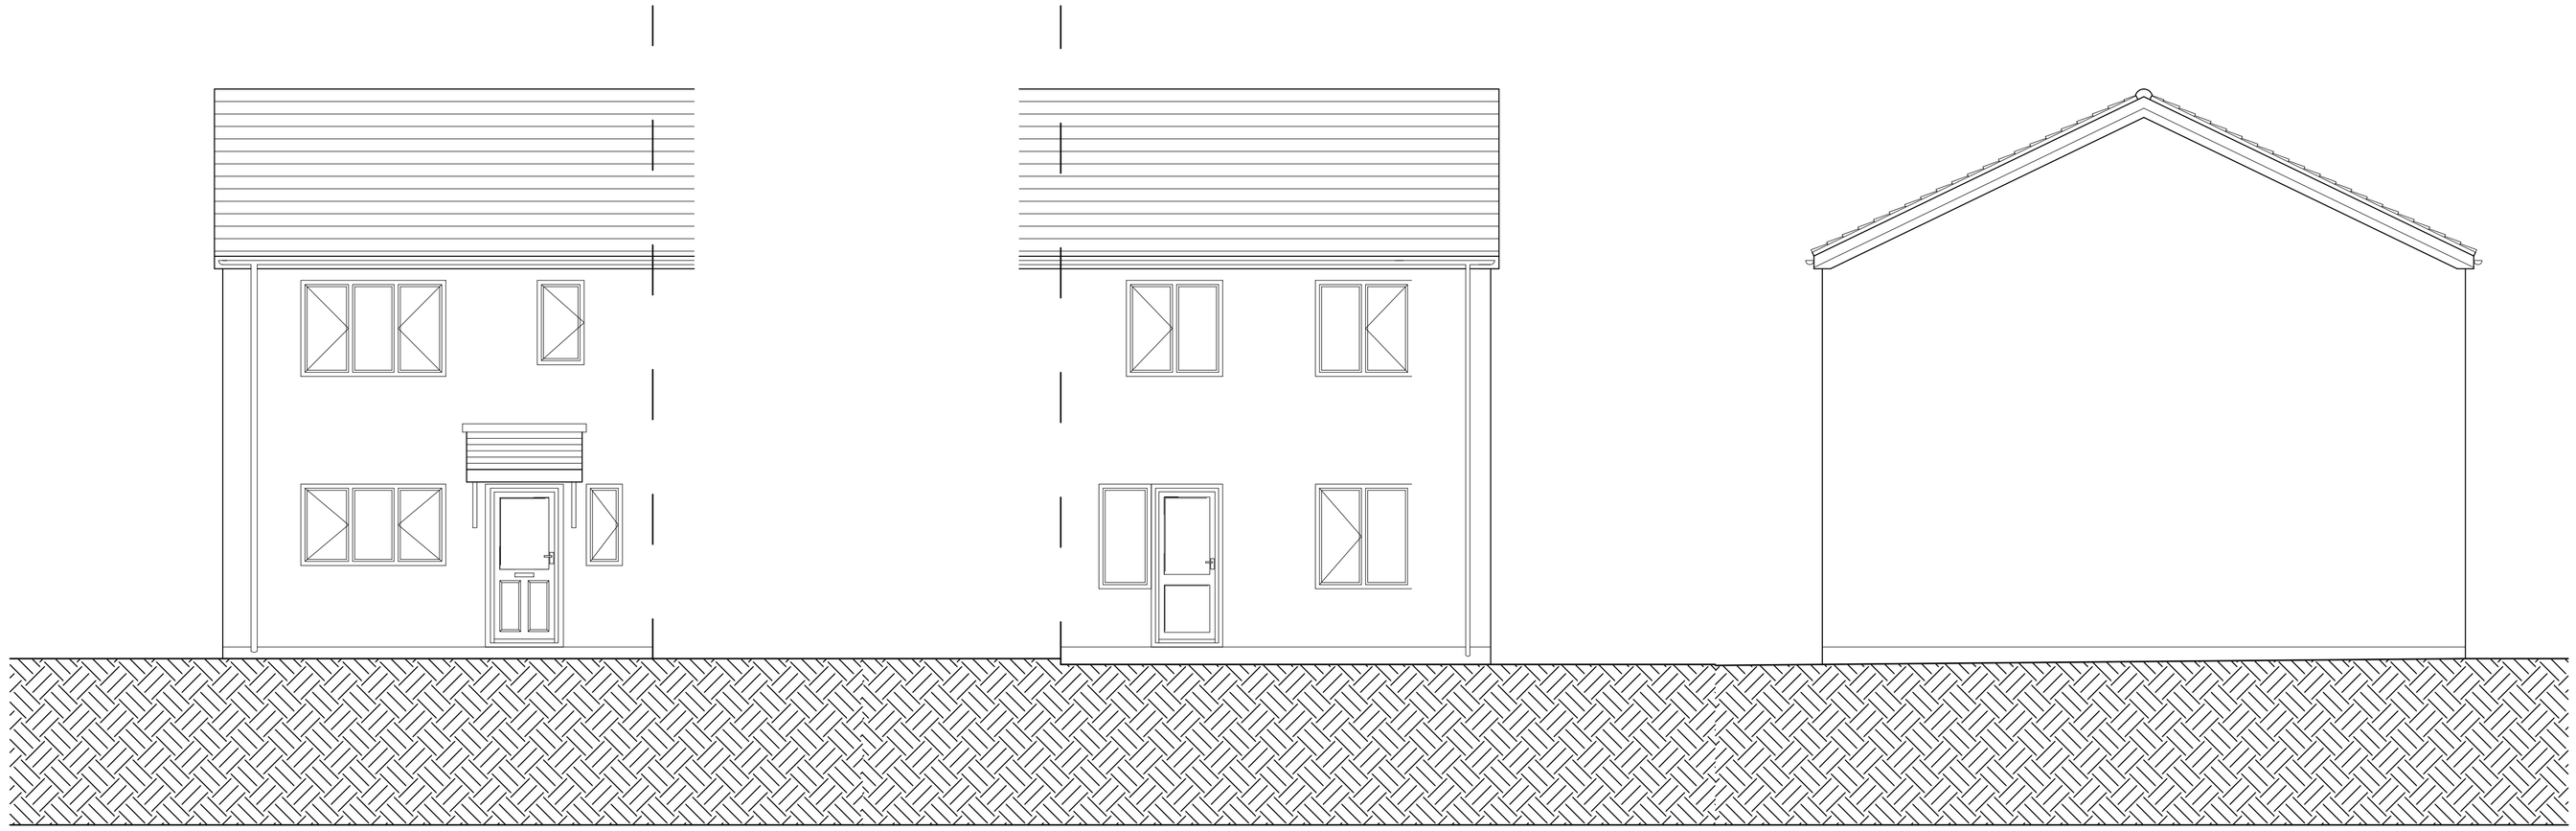

Existing Front Elevation

Existing Rear Elevation

Existing Side Elevation

FOR PLANNING PURPOSES

NOTE:

*© This drawing is copyright of bluestone architectural and may not be re-produced. All dimensions are to be checked on site. **DO NOT SCALE**. Work to figure of dimensions only. Please raise queries with bluestone architectural.*

DRAWING
EXISTING DRAWINGS

PROJECT
45 CHIME BANK MANCHESTER,
MANCHESTER
M8 0QL

APPLICANT
MR A. HUSSAIN

SCALE	Dwg No.	REVISION
1:50	0814	–
DATE	DRAWN BY	CHECKED BY
04.04.08	Sul Mirza	

bluestone
architecture

Architectural Services & Planning Supervisors

The CASA
29 Featherstall Road North
Oldham
OL9 6QA

Tel: +44 (0) 161 678 7261 Fax: +44 (0) 161 678 7161

web: www.bluestoneonline.co.uk e-mail: arch@bluestoneonline.co.uk

The Casa Blue Ltd, t/a Bluestone Company Registration 1542645215