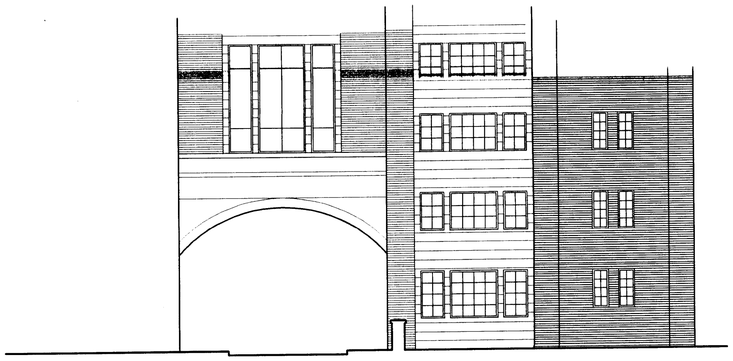

ELEVATION A AS EXISTING
(SCALE 1:100)

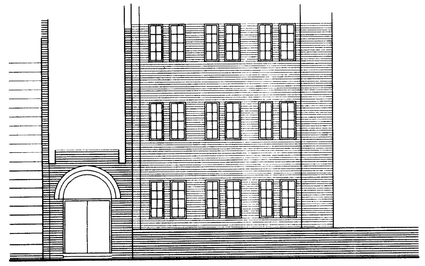

ELEVATION B AS EXISTING
(SCALE 1:100)

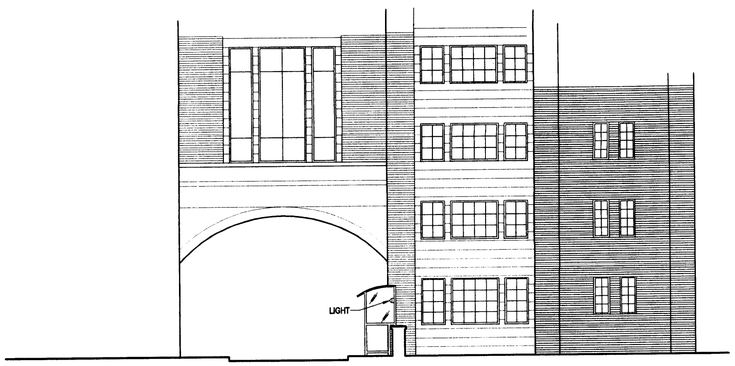

ELEVATION A AS PROPOSED
(SCALE 1:100)

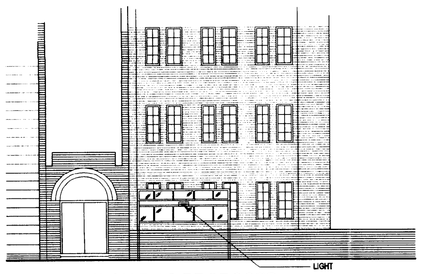

ELEVATION B AS PROPOSED
(SCALE 1:100)

NOTES:

1. DO NOT SCALE
2. DRAWINGS TO BE READ IN CONJUNCTION WITH ALL SERVICES AND STRUCTURAL ENGINEERS DRAWINGS & SPECIFICATIONS.
3. © COPYRIGHT. DRAWINGS NOT TO BE REPRODUCED OR USED WITHOUT PRIOR WRITTEN CONSENT.

FINAL DESIGN

REF	DATE	REVISION	DRAWN	CHECKED
FD	19/7/07	FINAL DESIGN	GT	HS
A	03/5/07	Staff smoking shelter added.	mat	HS

DRAWING
PROPOSED SMOKING SHELTER ELEVATIONS

PROJECT
EXCALIBUR BUILDING MANCHESTER

CLIENT
RANK GAMING DIVISION

SCALE	DATE	DRAWN BY	CHECKED BY
1:100@A1	MAY 07	OP	HS

DRG NO 261026/5003-2 REV FD

FILE REFERENCE:
O:\Data\Jobs\Team102\261026\Drawings\Ridge CAD\Final Design 1st
XREF FILE REFERENCE:

RIDGE
THE COWYARDS
BLENHEIM PARK
OXFORD ROAD
WOODSTOCK, OX20 1QR
TEL: 01993 815000
FAX: 01993 815001
www.ridge.co.uk
Also at Reading, Bristol, London and Leicester