

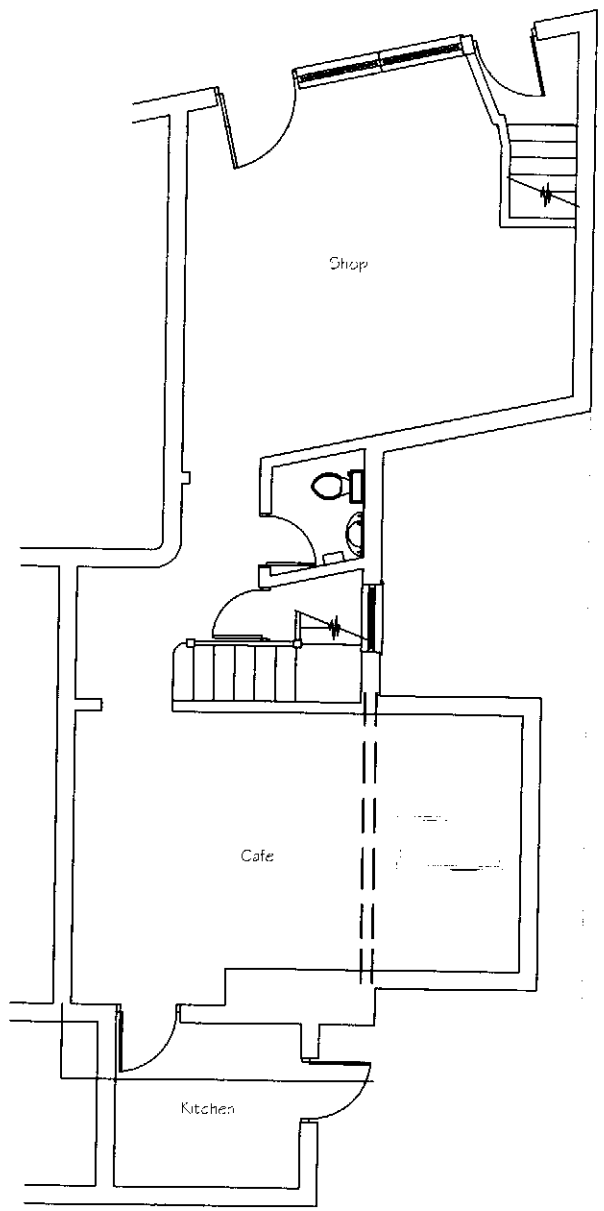


Existing Ground Floor Plan

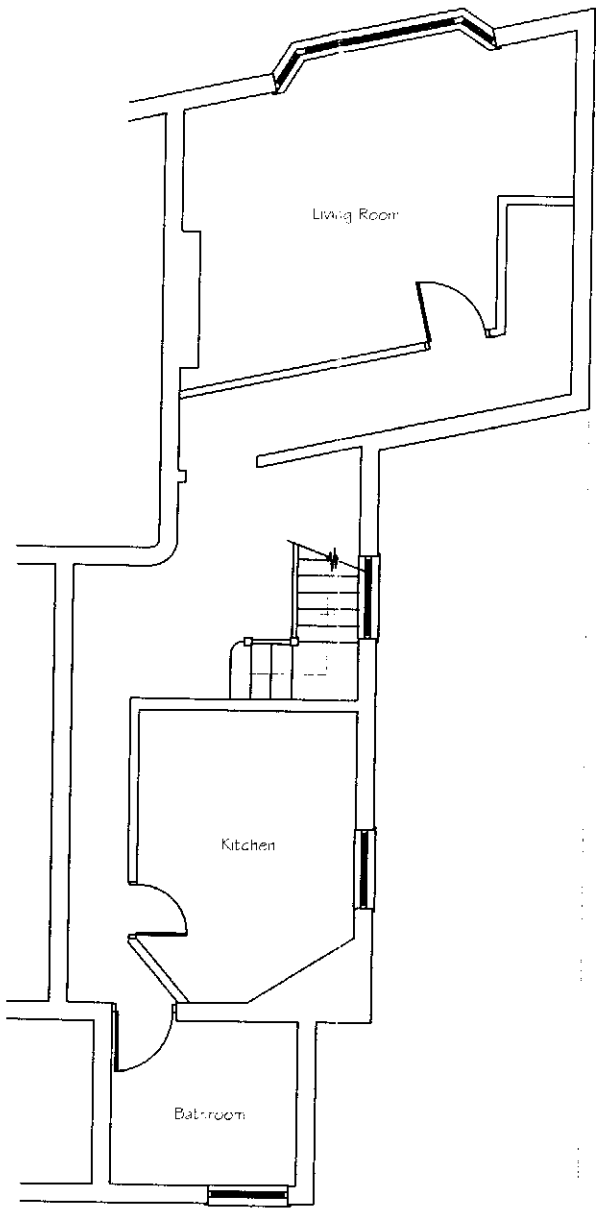


Existing First Floor Plan

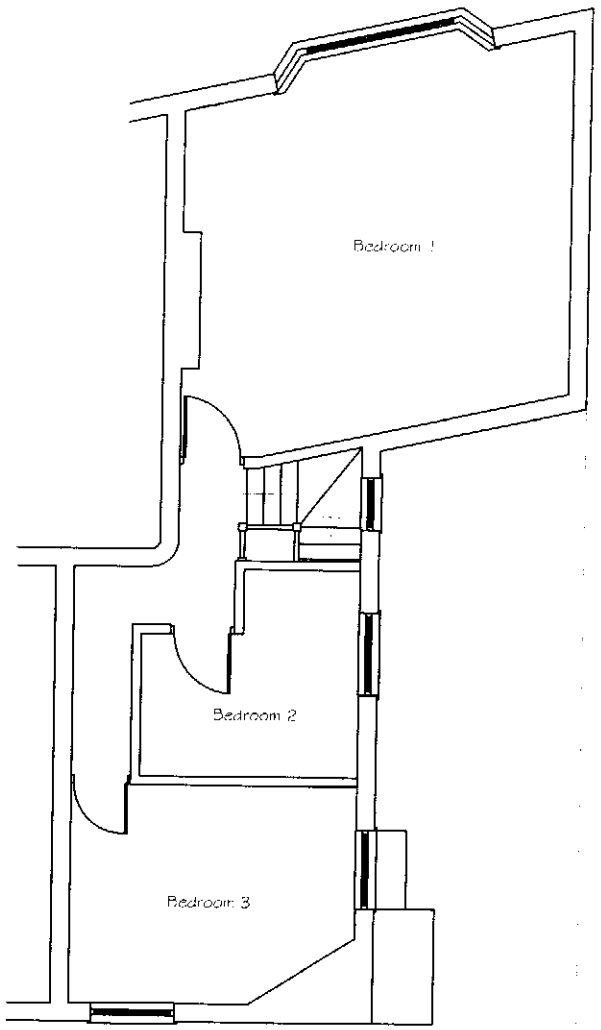


Existing Second Floor Plan


	Location 137 Beech Road, Chorlton-cum-Hardy, Manchester. M21	Title Proposed rear extension and change to shop front sign.	Scale 1:100	Date 23rd March 2008	Drawing number 02
			Drawn by AH	Client Mr Martin Holland	revision

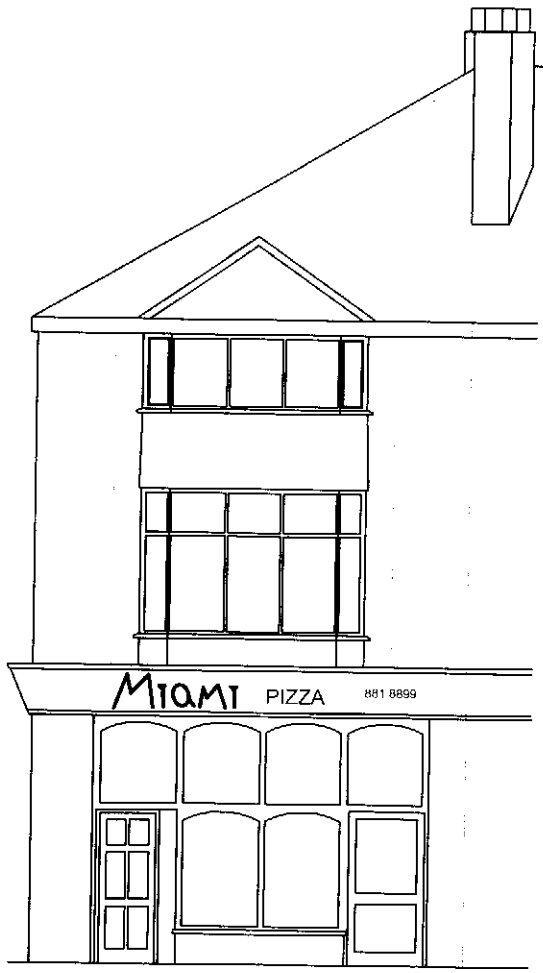


Existing Front Elevation

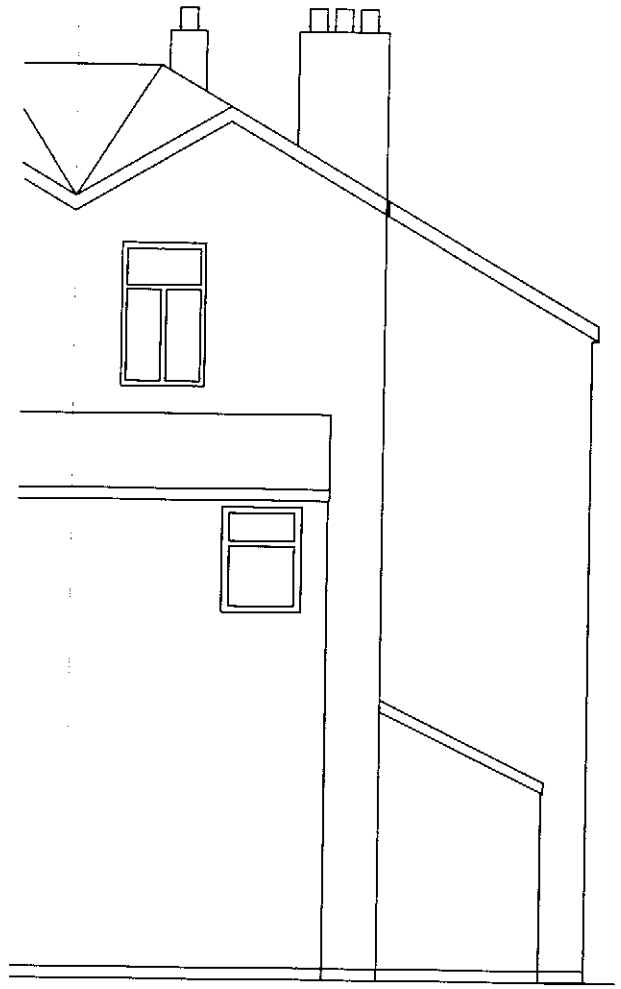

Existing Rear Elevation

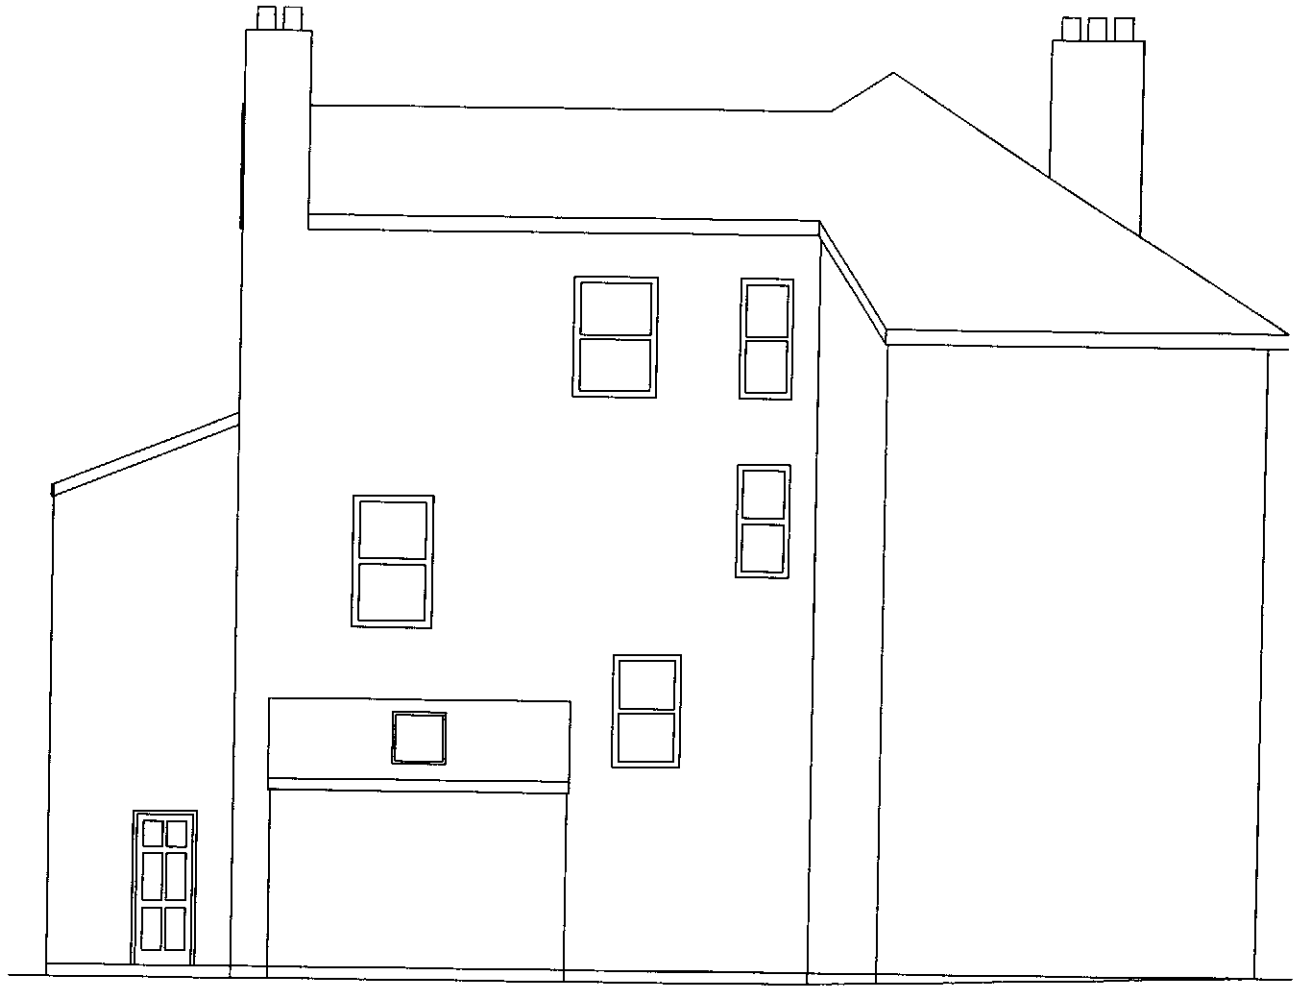

Existing Side Elevation

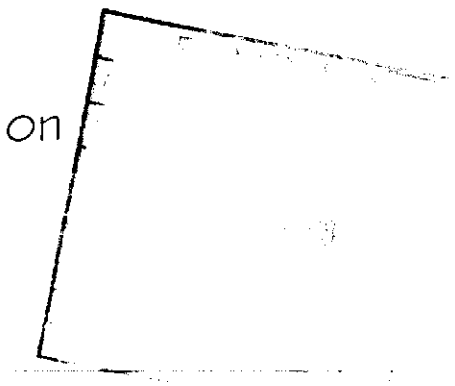

	Location 137 Beech Road, Chorlton-cum-Hardy, Manchester. M21	Title Proposed rear extension and change to shop front sign.	Scale 1:100	Date 23rd March 2008	Drawing number 01
			Drawn by AH	Client Mr Martin Holland	revision