
DRAWING NUMBER
2012-202 PL-001

FOR PLANNING



N

REDLINE SITE PLAN
1:1250 @ A3

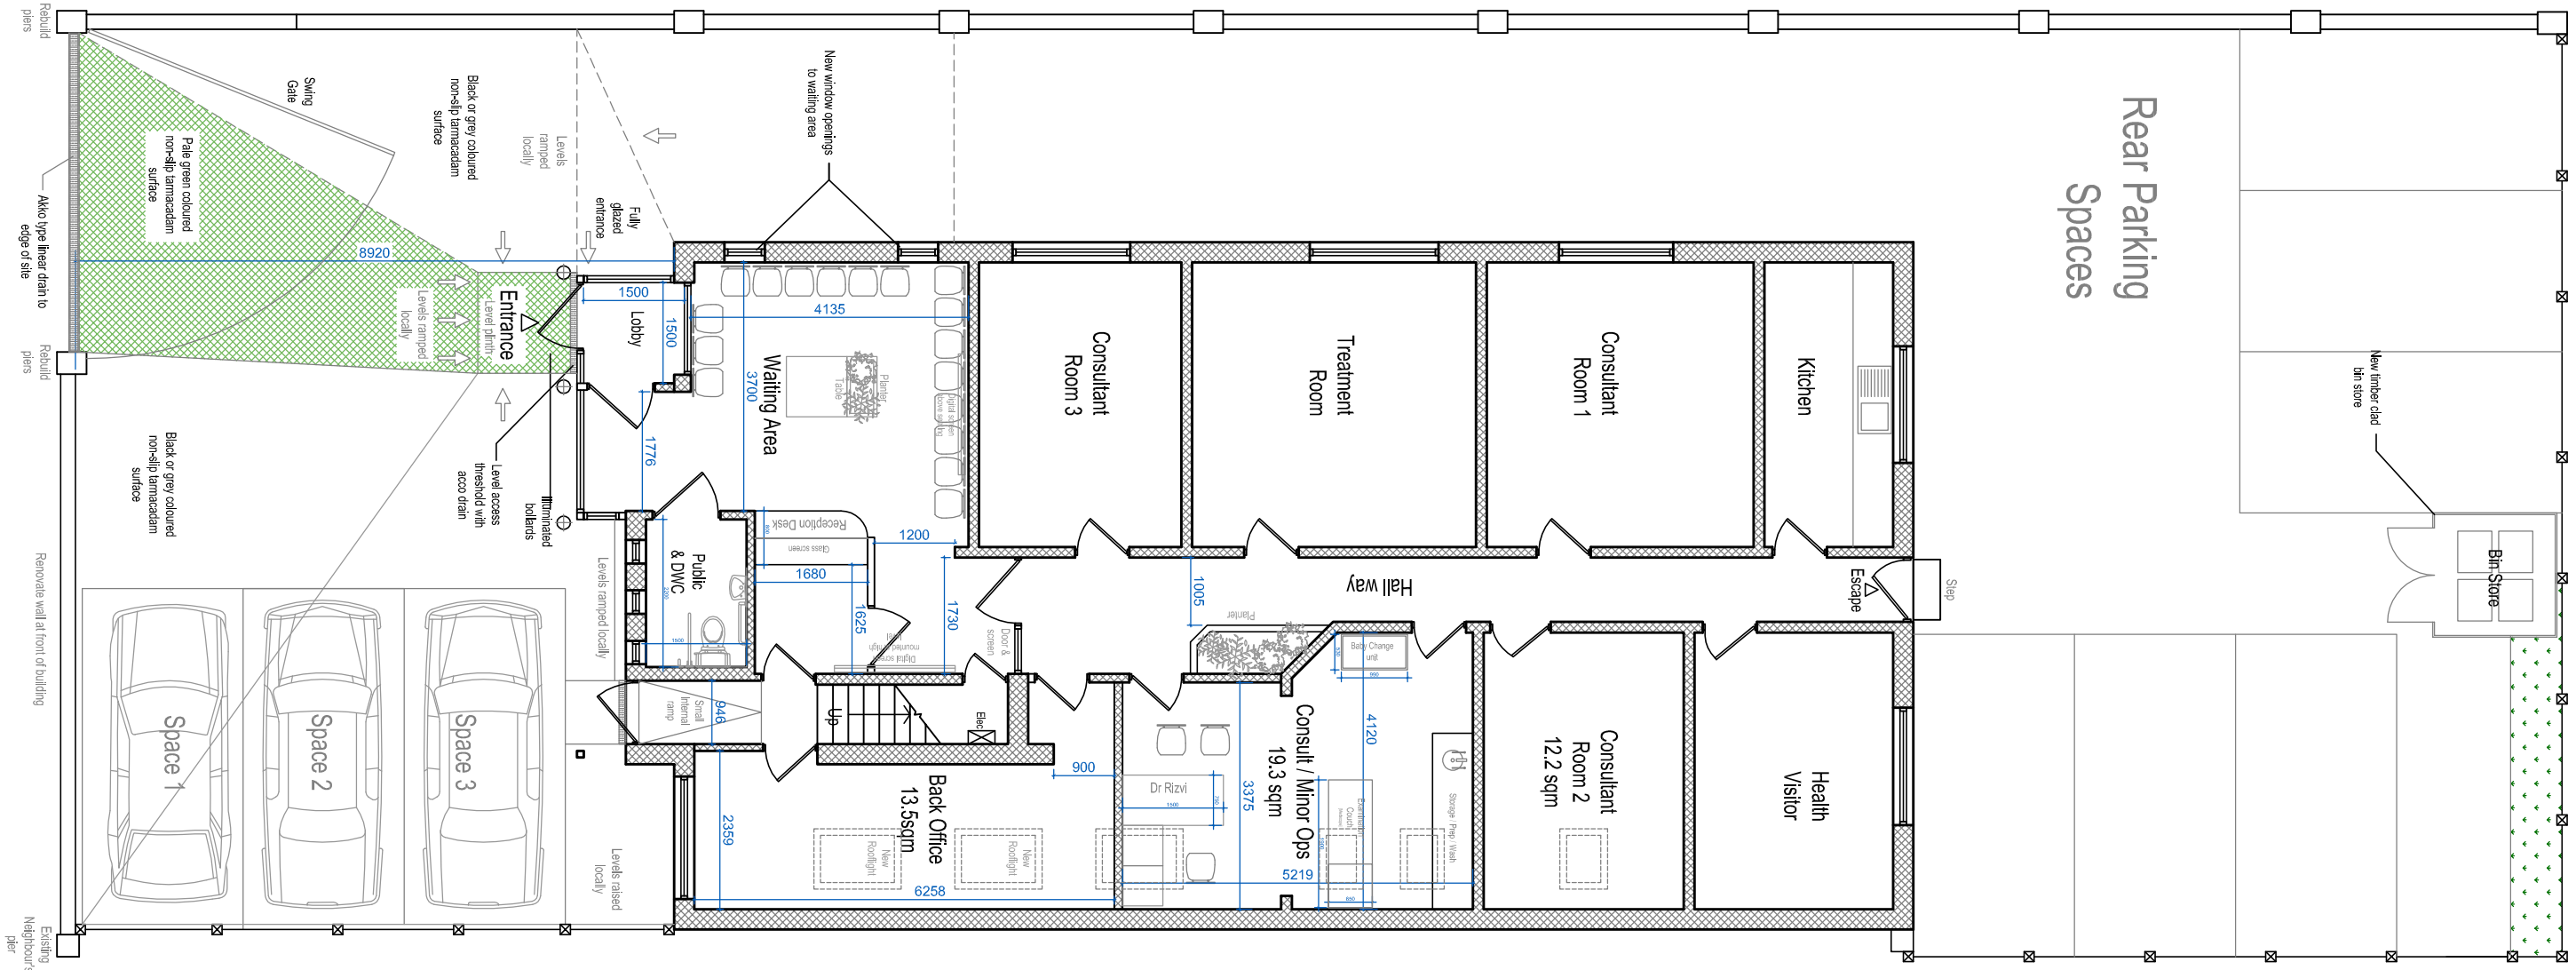

PROPOSED SITE PLAN & PLAN 1:100 @ A3

ZENDIUM
info@zendium-design.co.uk
t/f: 0161 980 7058
m: 07866 637563

NOTES
DO NOT SCALE FROM DRAWING.
DRAWING INDICATES DESIGN INTENT ONLY.
REPORT ANY DISCREPANCIES TO CLIENT / ZENDIUM DESIGN.
NOT TO BE USED FOR CONSTRUCTION UNLESS STATED SO.
TO BE READ IN CONJUCTION WITH OTHER DRAWINGS OR SPECIFICATION WHERE PROVIDED. Ⓒ Zendium Design 2012

CLIENT: Dr Rizvi		DRAWING DESCRIPTION: Proposed PLANS	STATUS: PLANNING
PROJECT: David Medical Centre, Chorlton cum Hardy	SERIES: PL	DATE: 10-04-2012	SCALE: NTS
SITE: AS ABOVE	DRAWING NUMBER: 2012-202 PL-001		REVISION: -