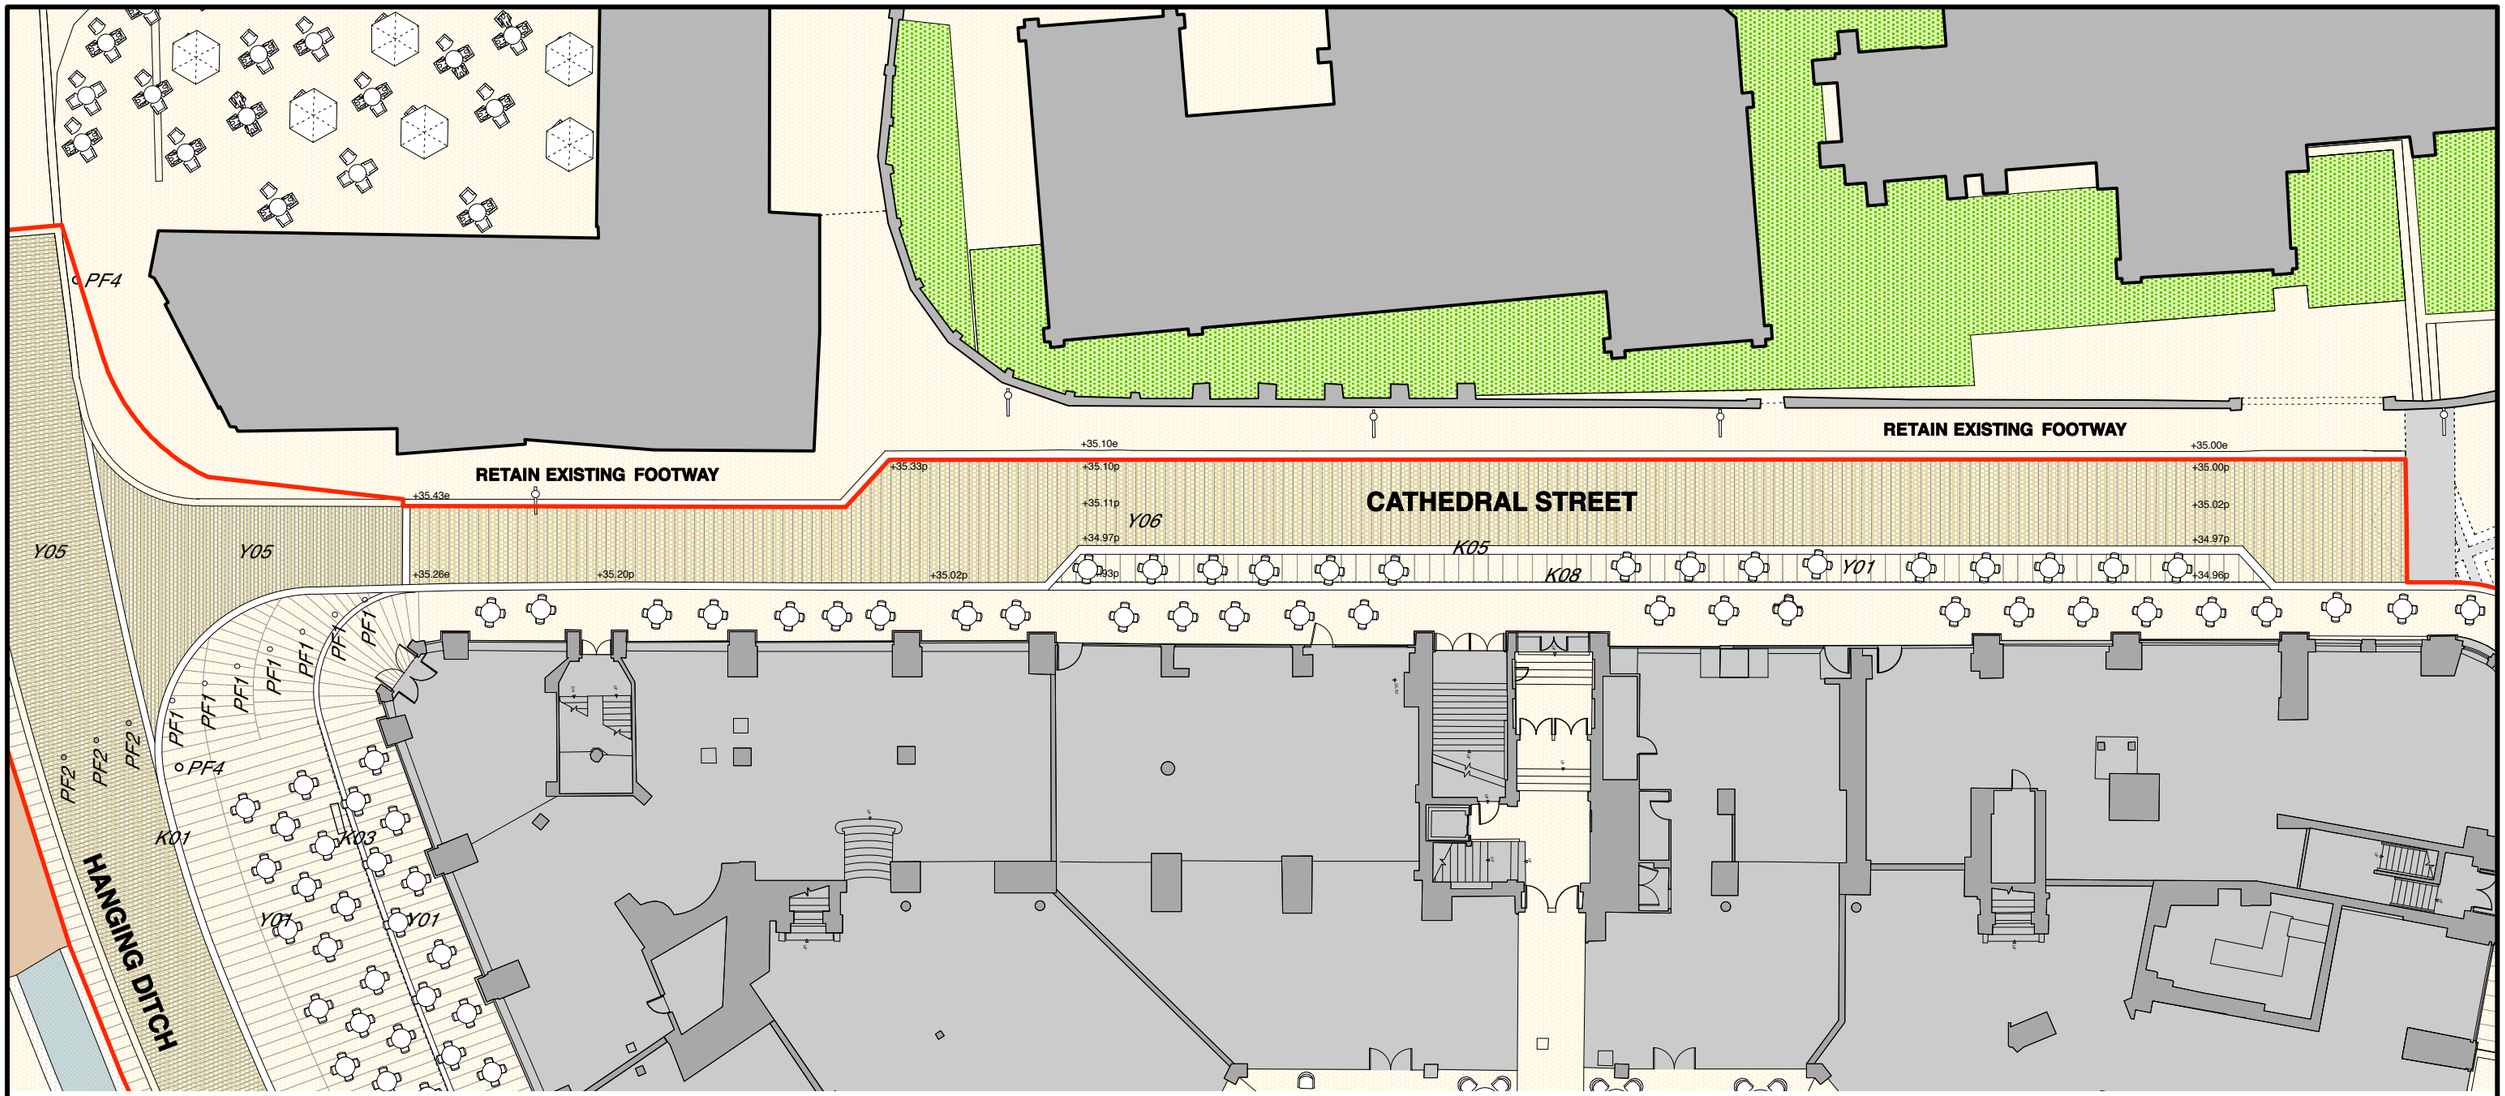

KEY

Red line boundary

+36.57m e Existing levels

+36.57m p Proposed levels

Hard surfaces

Y01 **Footway type 1:** Yorkstone slabs/new large module. Random width of between 400mm-600mm x random lengths of between 300mm - 900mm, shot sawn as Crosland Hill 'Hard Yorkstone' to landscape architects approval

Y05 **Carriageway type 1:** Yorkstone tumbled setts/small module. 150mm x random length of between 150mm - 350mm as Marshalls 'Scoutmoor' selected buff/light grey to landscape architects approval.

Y06 **Carriageway type 2:** Stone setts/existing. Relay existing cobble paving level with existing footway, supply new paving to match existing to supplement reused material

Kerbs, Edges and Trims

K01 **Kerb type 1:** Granite/new 300 x nom 900 length. Laid flush. Mid grey. Marshalls or similar approved

K03 **Channel type 1:** Yorkstone/new 300mm x nom length. Yorkstone as Marshalls 'Scoutmoor' - selected buff/ light grey' to landscape architects approval.

K05 **Kerb type 3:** Yorkstone/new 300mm x nom length. Yorkstone as Marshalls 'Scoutmoor' - selected buff/ light grey' to landscape architects approval.

K08 **Drainage 1 :** Slot drainage system, Offset slot drain by Marshalls or similar approved

Street Furniture

PF1 **Bollard type 3:** Fixed bollard/new - 1000mm height, natural stone monolith bollards by 'Geoform' by Marshalls or similar approved in black

PF2 **Bollard type 4:** Telescopid bollard/new, stainless steel finish

PF4 **Lighting type 1:** Column mounted/new. Refer to lighting engineers details for lighting types

© All information contained within this document remains copyright of Landscape Projects Ltd. and shall not be reproduced without prior consent.

(1) Do not scale from drawings - use written dimensions only. (2) All dimensions are in millimeters unless noted. (3) All dimensions shall be verified on site before proceeding with the work. (4) Landscape Projects shall be notified of any discrepancies. (5) Engineer to specify all sub-bases. Any below ground construction is indicative.

-	GH	2013-07-30	Planning

landscapeprojects
Landscape Architecture & Design
31 Blackfriars Road Salford Manchester M3 7AQ
PHONE: 0161 839 8336 FAX: 0161 839 7155
EMAIL: post@landscapeprojects.co.uk

Project Title: **Exchange Square** Manchester

Drawing Title: **Proposed Cathedral Street**

Drawn Date	Drawn	Checked
2013-05-22	GH	NS

Scale	Status	Drawing No.	Revision
1:250 @ A3	Planning	**406 . 010**	-