

Old House at Home, 52 Bottomley Side, Blackley, M9 3EP.

Proposed change of use from Public House with 1st floor living accommodation to domestic dwelling

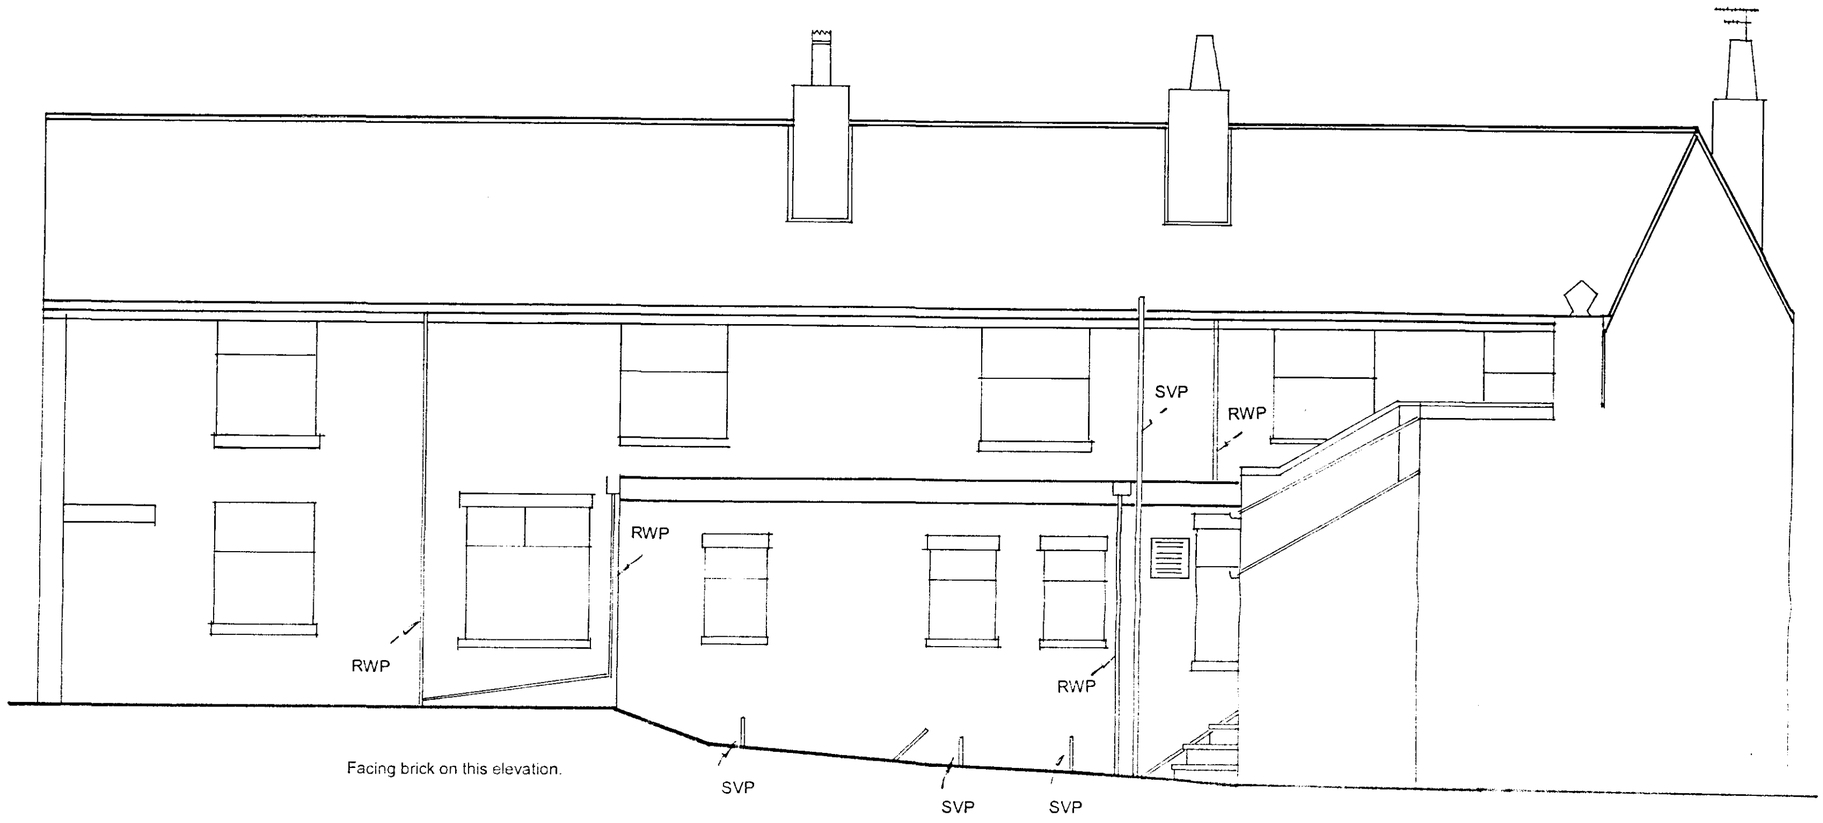

Existing Rear Elevation South West Facing


1:50 Scale

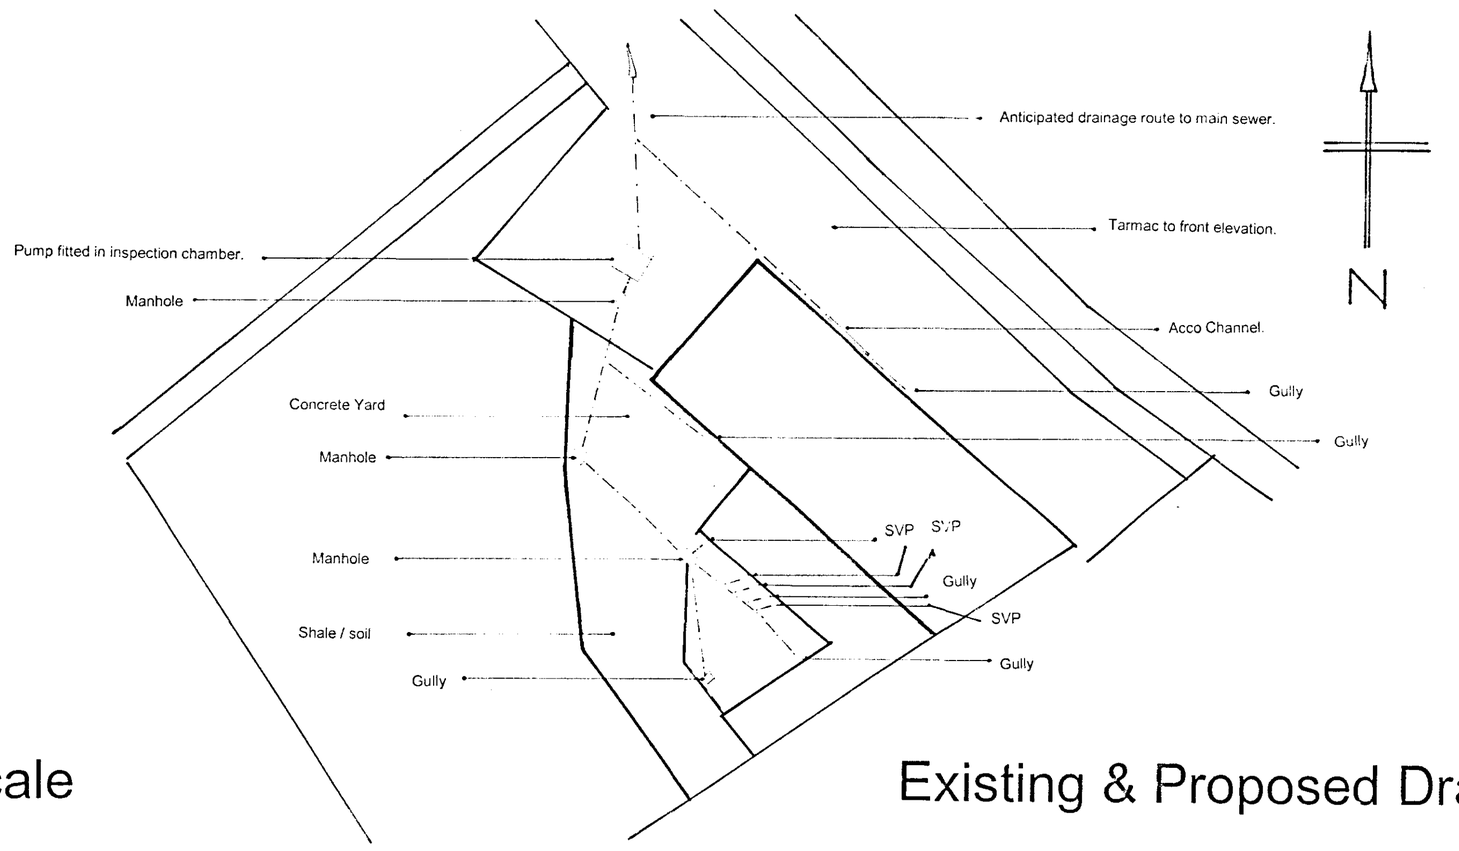

1:200 Scale

Existing & Proposed Drainage & Surfaces

1:50 Scale

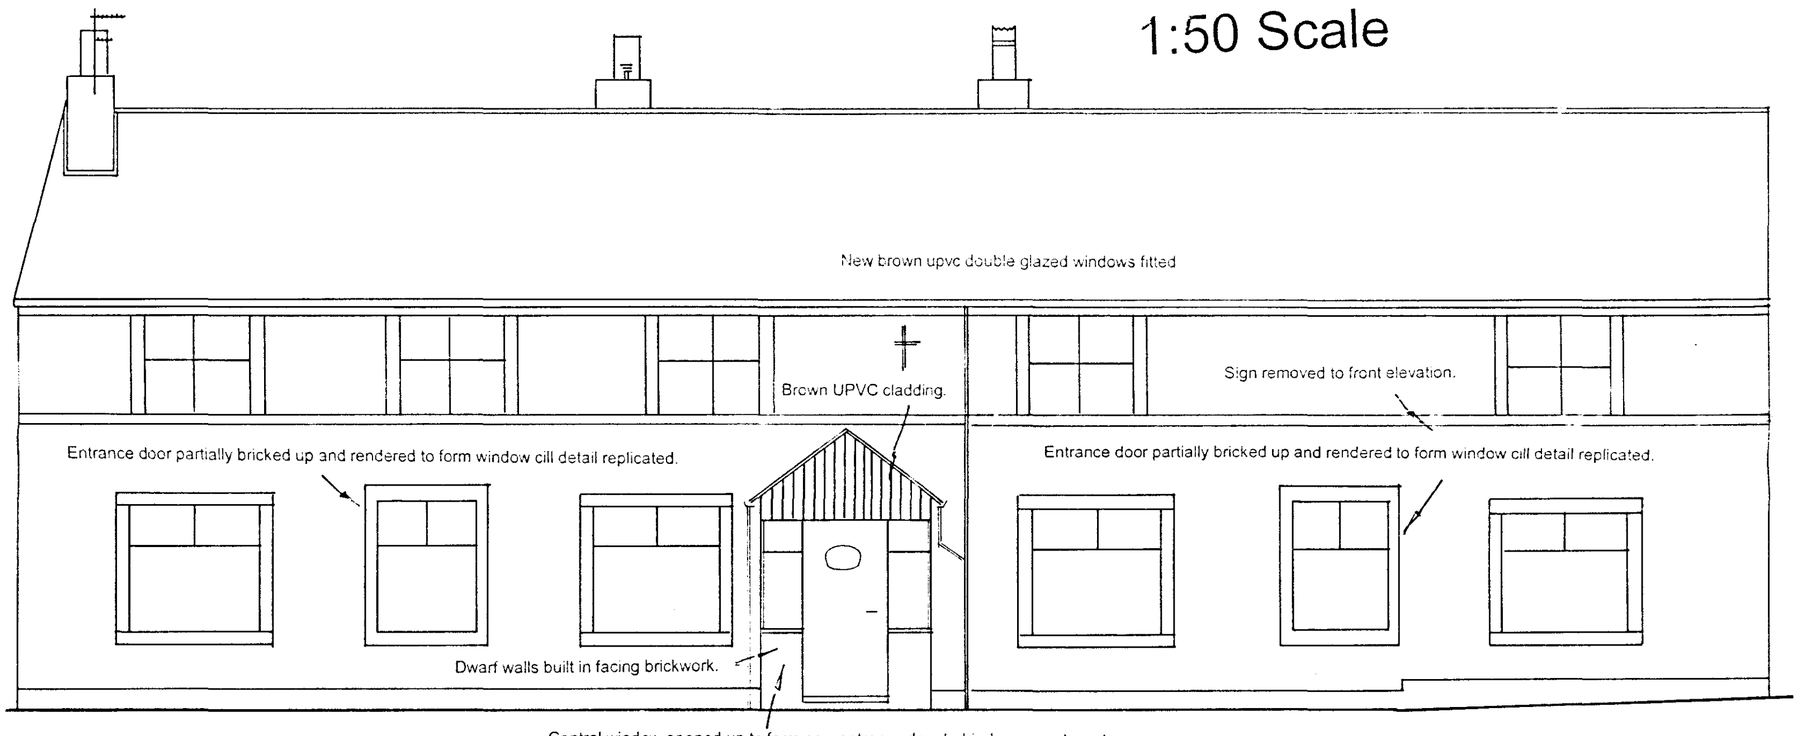

Proposed Front Elevation North East Facing

NOTES:
All dimensions must be checked on site and not scaled from this drawing.

Revisions	Date	A

© copyright

Client

Site Title

Drawing Title

Scale

Date

Drawn by

Dwg No.

Rev.

A1