

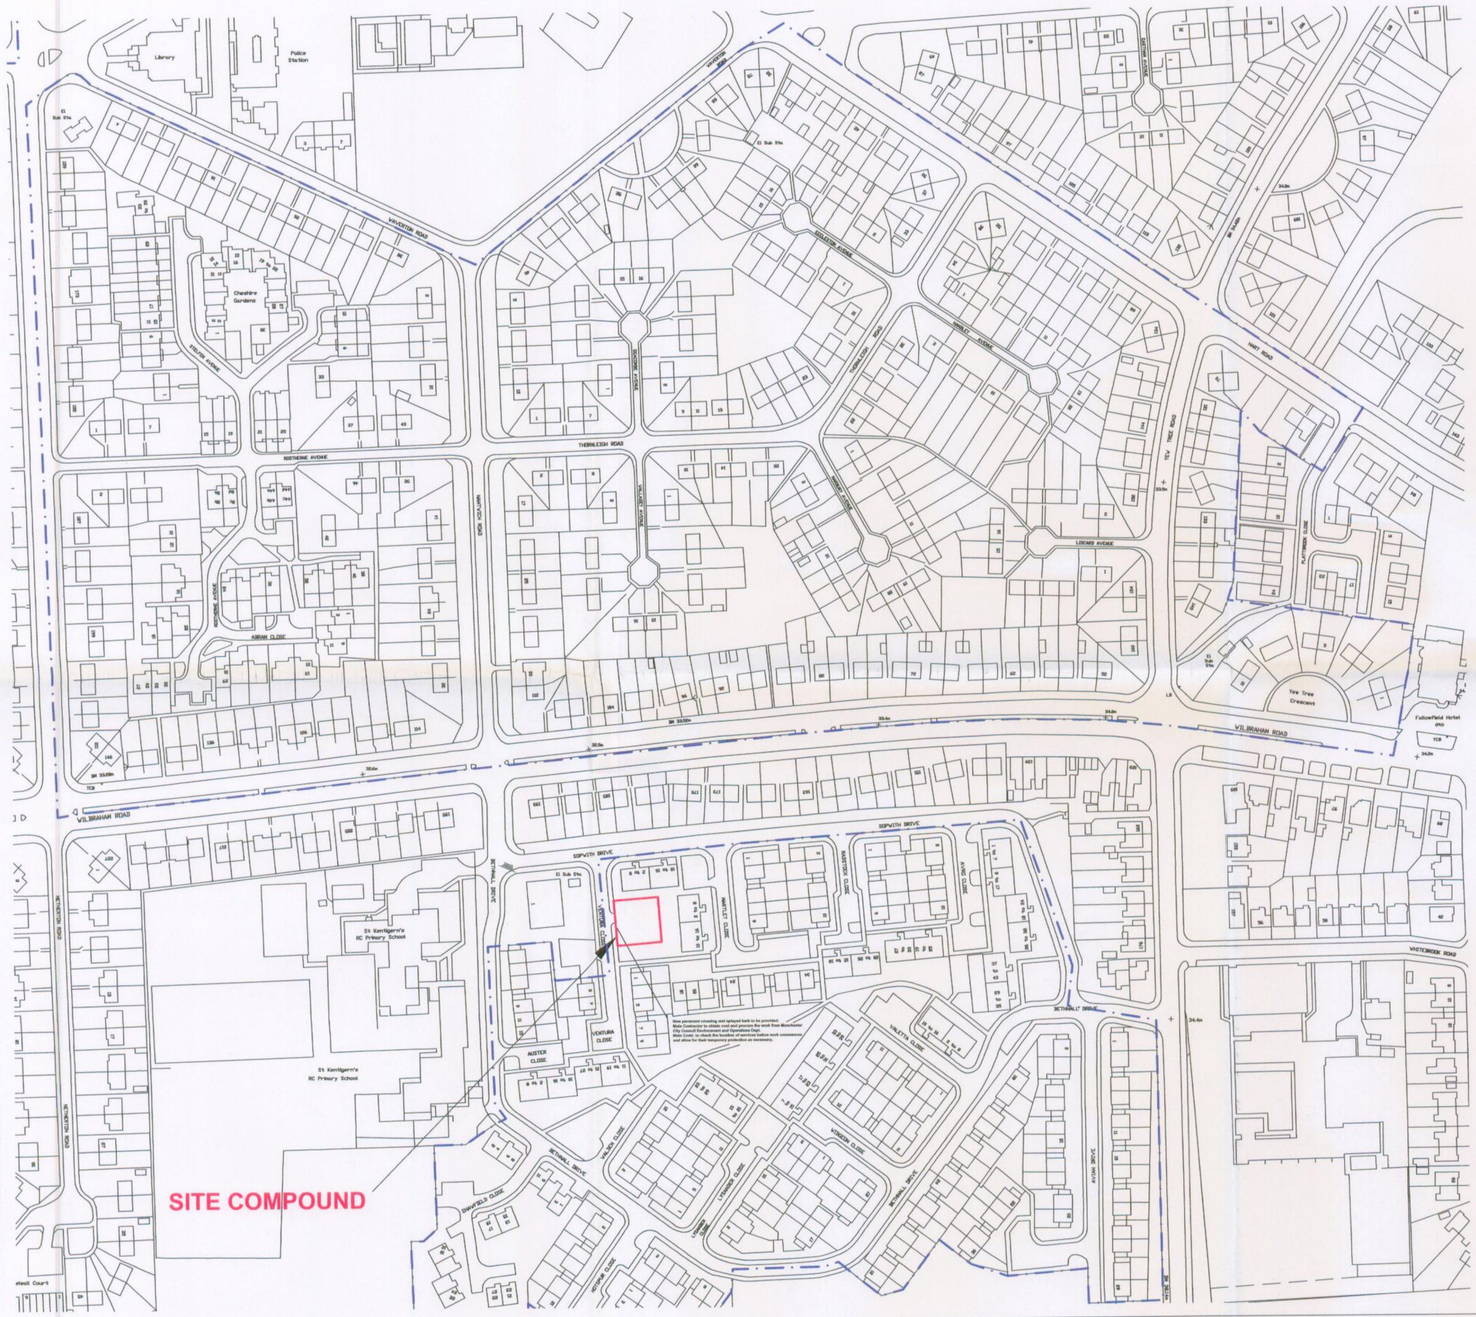


BLOCK PLAN @ 1:1250 SCALE

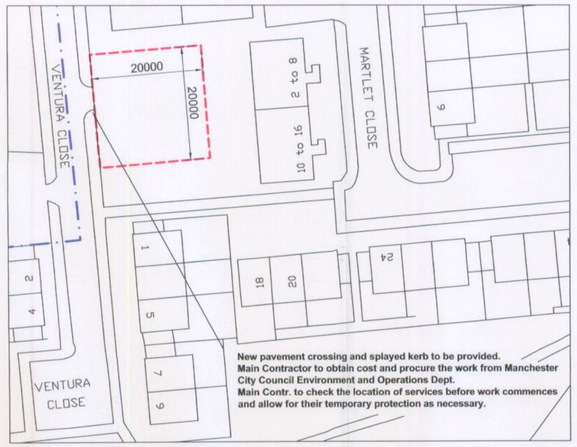

WEST COMPOUND PLAN @ 1:500 SCALE

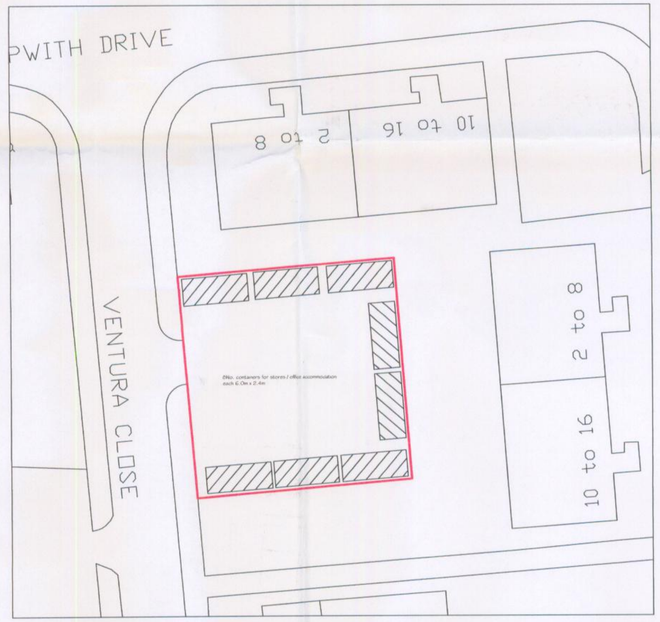

COMPOUND PLAN SHOWING PROPOSED SITE ACCOMMODATION

PROPERTIES SHOWN SHADED ARE EXCLUDED FROM THE SCHEME AS PRIVATELY OWNED.
THIS DRAWING SHOULD NOT BE TAKEN AS EVIDENCE OF PRECISE LAND OWNERSHIP. IT IS ONLY INDICATIVE.
REFER TO SEPARATE ADDRESS LIST FOR LATEST INFOMATION.

"Reproduced from the Ordnance Survey mapping with the permission of the Controller of Her Majesty's Stationary Office © Crown Copyright. Unauthorised reproduction infringes Crown Copyright and may lead to prosecution or civil proceedings".
Manchester City Council Licence No. LA076236

MANCHESTER
CITY COUNCIL
Housing Technical Services
Group 2
Room 8031
Town Hall
Manchester
M60 2JT

PLANNING
ACK'D
REPLIED
RECD 19 MAR 2008

REV	DESCRIPTION	DATE	BY

JOB TITLE: CITY SOUTH YEAR 1 INTERNAL WORKS PROGRAMME FALLOWFIELD 1 AREA	CHECKED	SCALE: AS SHOWN	COMPUTER FILE	DRAWN: J.E.P.
DRAWING TITLE: BLOCK PLAN	REVISION / SIZE: A1	DATE: MAR 2007	JOB NO.: CS/33955	DRAWING NO.: BLOCK/11B