

g:\23. projects\1086 - minshull commercial units\drawings\building\minshull second floor\second floor minshull - listed building consent.dwg

NOTES


1. Do not scale
2. All dimensions to be checked on site.

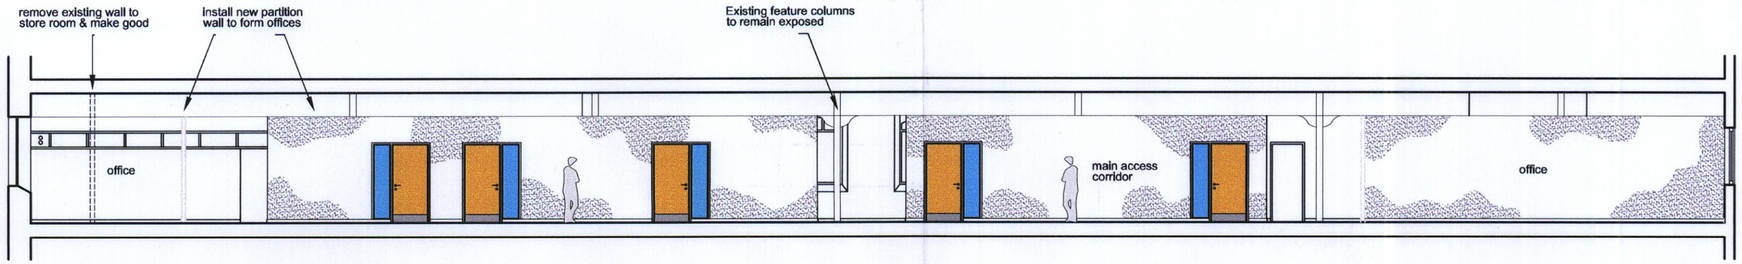


PROPOSED INTERNAL ELEVATION A : A (scale 1:100)

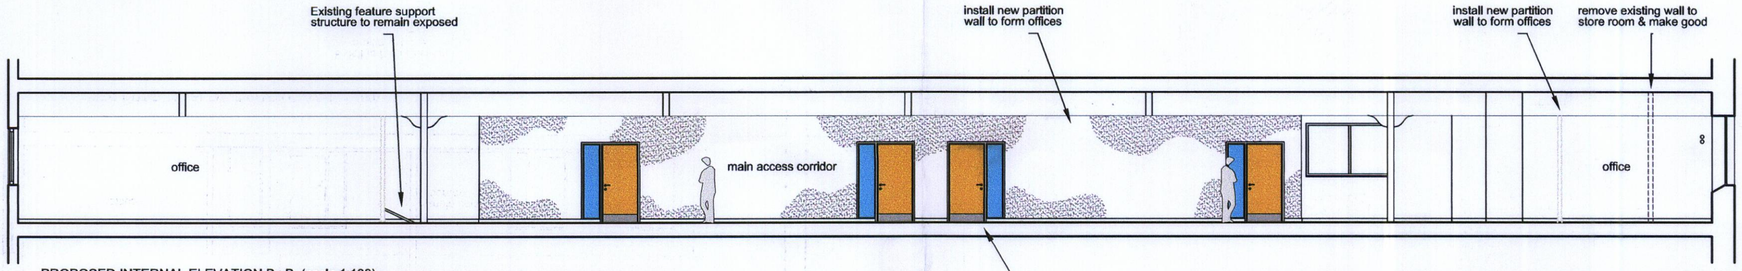


PROPOSED INTERNAL ELEVATION B : B (scale 1:100)

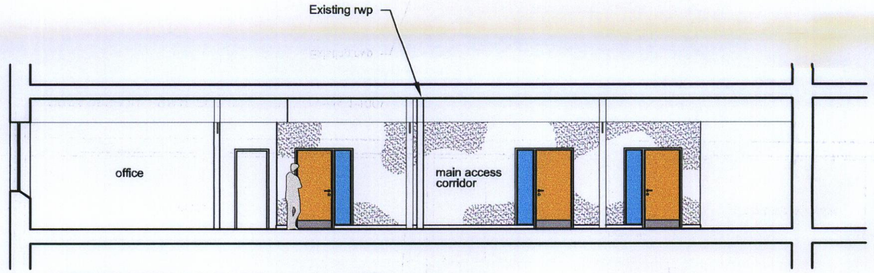



PROPOSED INTERNAL ELEVATION C : C (scale 1:100)

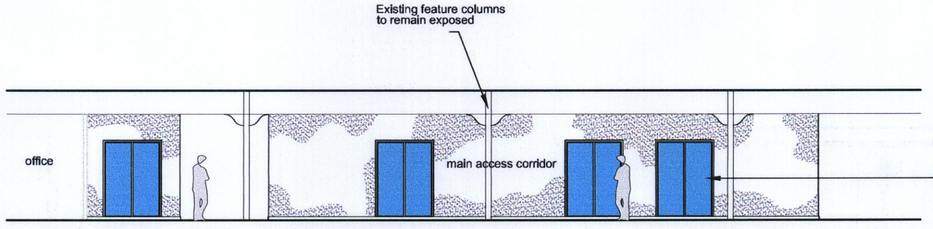


PROPOSED INTERNAL ELEVATION D : D (scale 1:100)

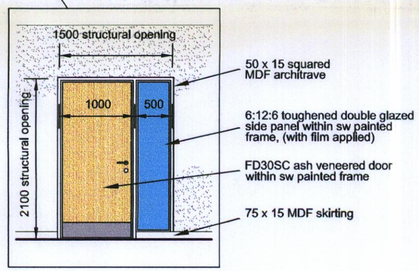

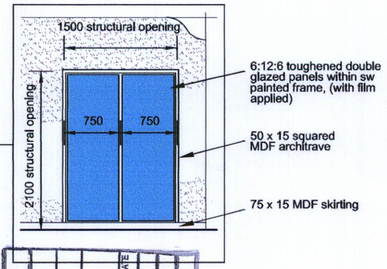

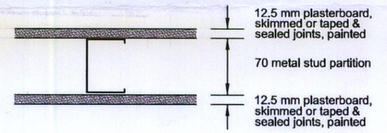

New partition wall to be full height to underside of existing plasterboard ceiling

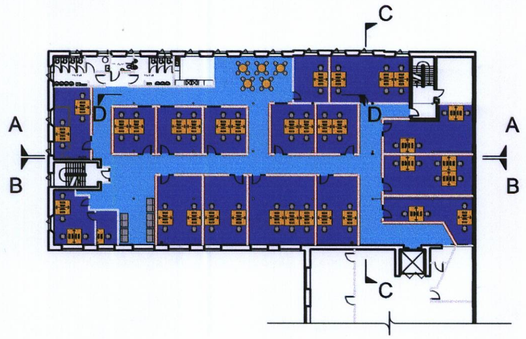

PLANNING
RECD 04 JUN 2010
ACKD
REPLIED
DATE
INITIAL
INITIAL
FOR ACTION

Site

Minshull House, Aytoun Campus

Revisions

-

Address
Manchester Metropolitan University
Facilities

Address
Ormond Building
Lower Ormond Street
Manchester
M15 6BX

Telephone 0161 247 1280
Fax 0161 247 6346
E-Mail | prompt@mmu.ac.uk

Project
Innospace Pre-Incubation Units, 2nd Floor, Minshull House

Drawing
Proposed Plan & Internal Elevations

Drawn	Scale	Date	Project No.	Drawing No.	Revision
CAS	1:100 @ A2	June 2010	1086	152	-