

EGERTON ROAD



CLIFTON AVENUE

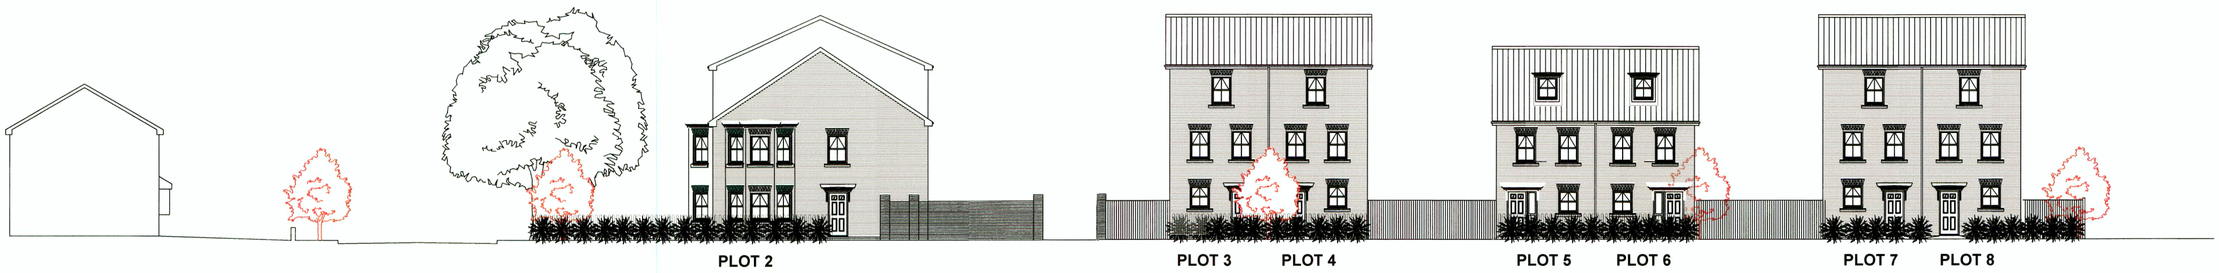

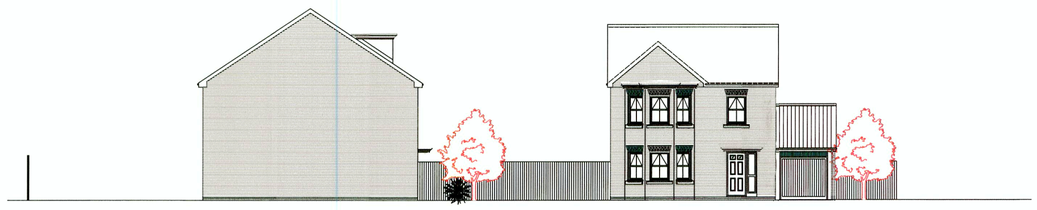

CARTREFI WATKIN JONES HOMES

55 Ffordd William Morgam St Asaph Business Park, St Asaph, Denbighshire, LL17 0JA. Tel: 01745 538200 Fax: 01745 538201

PLANNING AND BUILDING CONTROL
28 FEB 2012

STREET SCENES TO BE READ IN CONJUNCTION WITH INDIVIDUAL HOUSE PACKS, SITE LAYOUT (SK09.100.01 REV E) AND ANY OTHER ENGINEERING DRAWINGS

Rev A - Amended in accordance with Site Layout Rev E DB 23.02.12

REVISIONS

TITLE

EGERTON ROAD
MANCHESTER

STREET SCENES FOR SK09

DRAWN BY	DB	SCALE(S)	1:200
DATE	NOV'10	REVISION	A

DRAWING NUMBER

SK09:SS.01