
PROPOSED



x2 1000mm DIAMETER ALUMINIUM RIM & RETURN
BUILT-UP 'ROUNDEL' LOGOS WITH A 90mm RETURN.
INTERNAL FLUORESCENT ILLUMINATION.
LOGOS TO BE FIXED EITHER SIDE OF 50mm STEEL CROSS BARS.
CROSS BARS TO BE CLAMPED TO EXISTING MARBLE PILLARS.
(NO FIXINGS WILL PENETRATE MARBLE)
Scale 1 : 20



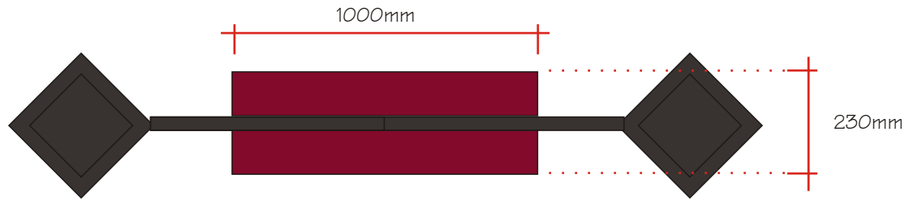

PLAN VIEW

ANY COLOURS SHOWN ARE INDICATIVE ONLY AND ARE NOT TRUE REPRESENTATIONS OF THE FINISHED PRODUCT

THIS DRAWING IS THE PROPERTY OF CHRIS BENSON SIGNS LIMITED COPYRIGHT IS RESERVED BY THEM AND IS ISSUED ON THE CONDITION THAT IT IS NOT COPIED OR DISCLOSED BY OR TO ANY UNAUTHORISED PERSONS WITHOUT PRIOR CONSENT IN WRITING OF CHRIS BENSON SIGNS LIMITED.

96 - 98 GREAT HOWARD STREET,
LIVERPOOL, L3 7AX

CLIENT	JOB			
COSTA	MARKET STREET, MANCHESTER			
DATE	SCALE	DRAWN	REV.	DWG No.
10 . 10 . 2008	AS SHOWN	J.B.	01- 28.10.08	15606

Tel: 0151-298 1567 • Fax: 0151-298 1568 • Web site: www.benson-signs.co.uk • E-mail: info@benson-signs.co.uk • ISDN: 0151-207 1154

BENSON SIGNS