




EAST ELEVATION

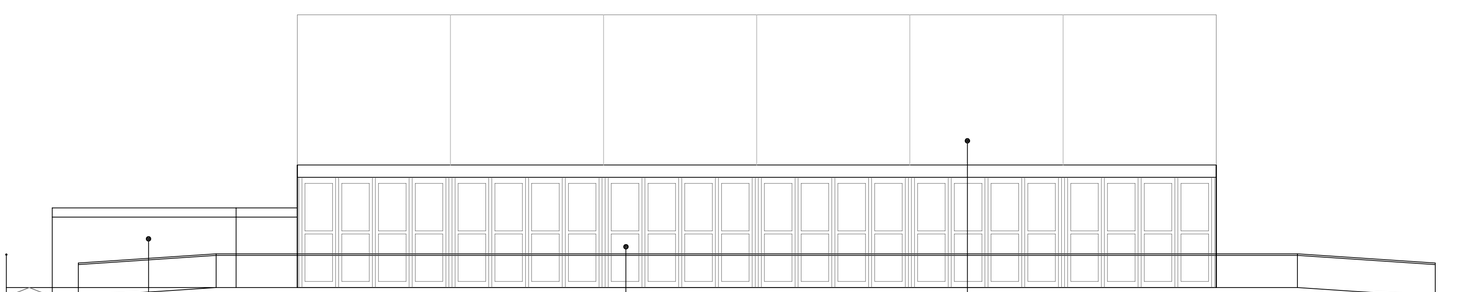

SOUTH ELEVATION

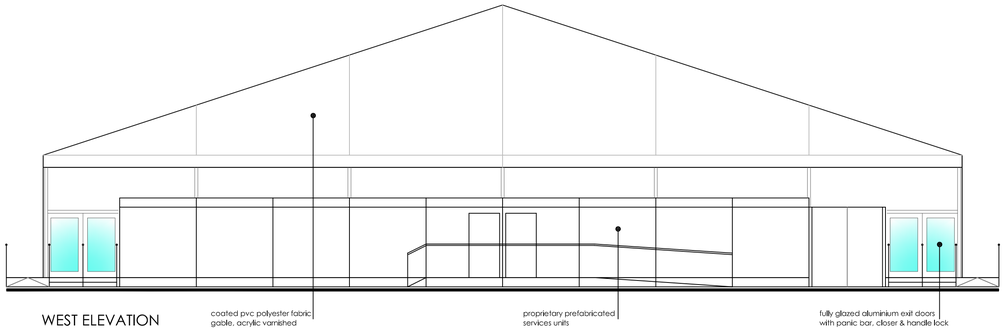

WEST ELEVATION

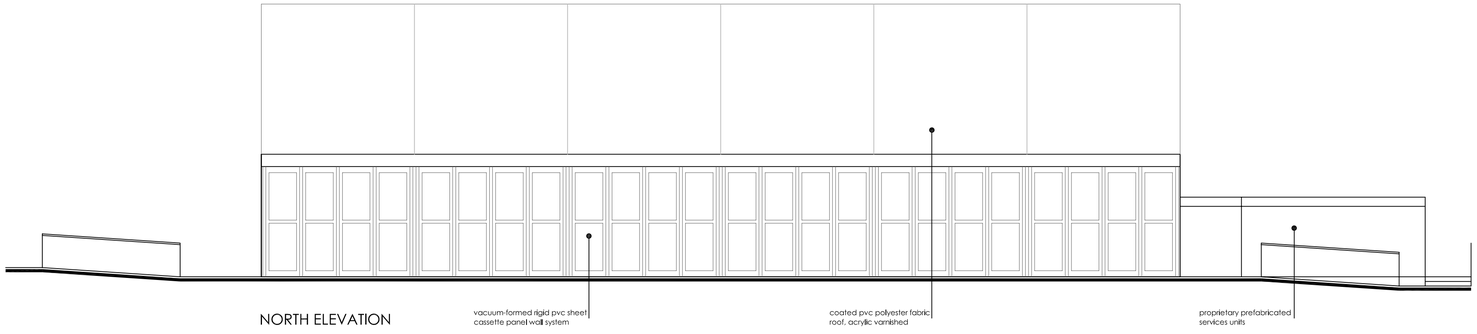

NORTH ELEVATION

Drawing for Planning Application purposes only

- British Muslim Heritage Centre
- Whalley Range, Manchester
- Proposed Marquee Elevations
- July 2013
- 1:100 @ A1
- 1288 / 410

N U N E H A M
C O U R T E N A Y
A R C H I T E C T U R E
82 MOUNT PLEASANT VILLAGE
NANGREAVES BURY BL9 6SP
TEL : 0161 626 6656
EMAIL : ncarch@btconnect.com
© THIS DRAWING IS COPYRIGHT