Reproduced from Ordnance Survey digital map data © Crown copyright 2011. All rights reserved. Licence number 0100031673

m 0 12.5 25 50 75 100

SCALE

1:1,250

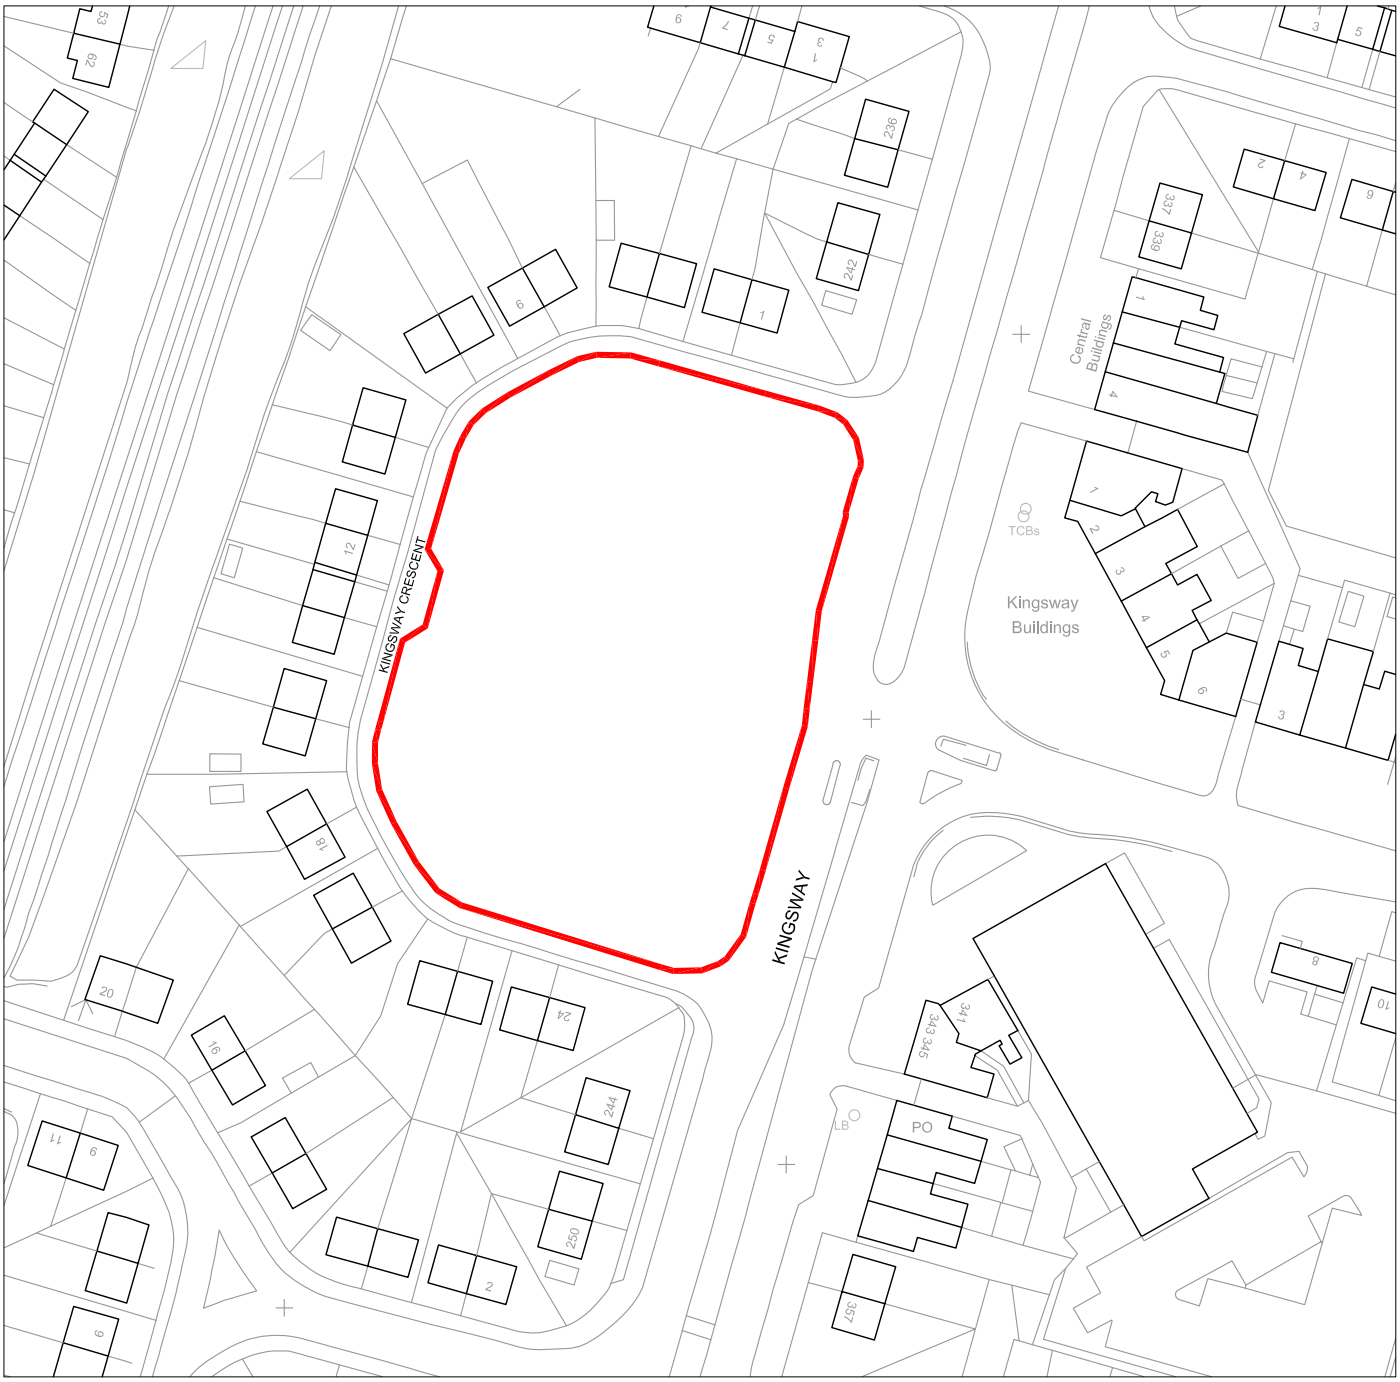

CAPITA SYMONDS

EMERSON HOUSE
ALBERT STREET
ECCLES
MANCHESTER
M30 0TE
TEL 0161 779 4800
www.capitasymonds.co.uk

status: PLANNING

client: Southway Housing Trust

project title: Southway Environmental Improvements

drawing title: Location Plan - Kingsway Crescent Amenity Green Space - SG8

scale @ A4	designed by	drawn by	checked by	approved by	date drawn
1:1250		JC			Oct'12

project no.: UV002257

drawing no.: UV002257-L-AM-LP203.2

revision:

Do Not Scale From This Drawing