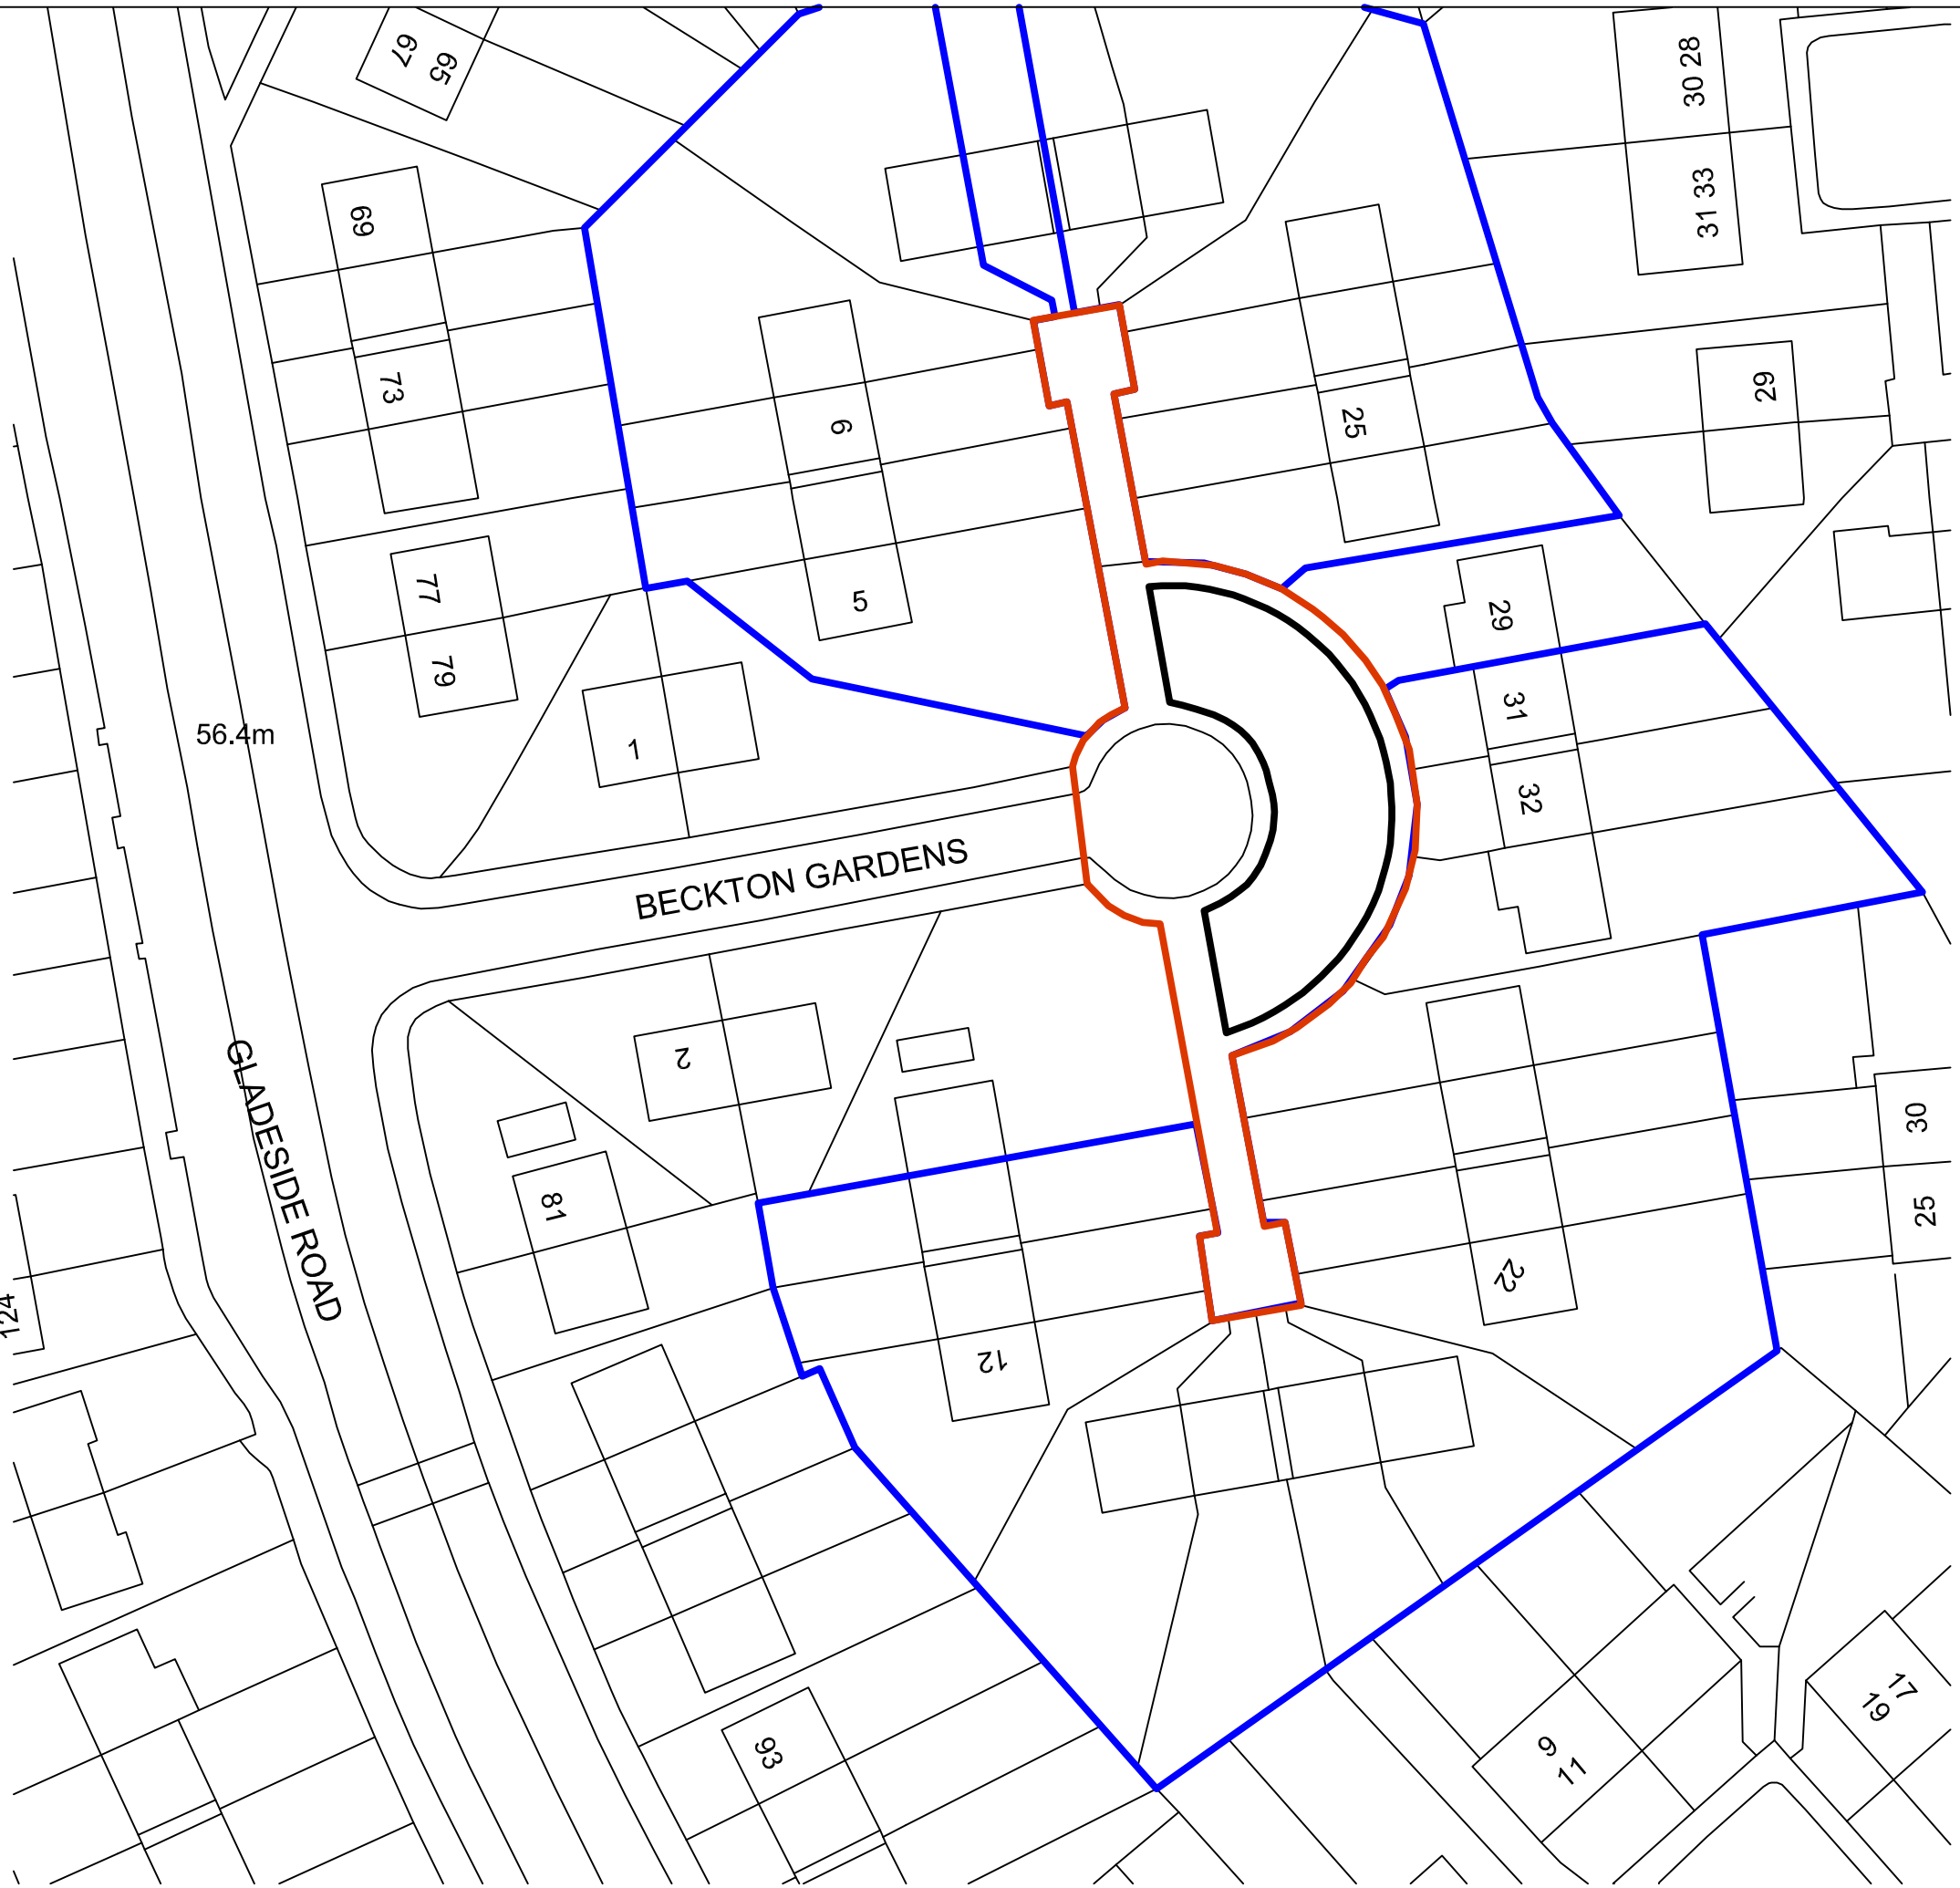

Ordnance Survey, (c) Crown Copyright 2013. All rights reserved. Licence number 100022432

N

GENERAL NOTES

Only stated dimensions are to be taken from this drawing.
Do Not Scale From this Drawing.

NOTES

Rev	Date	Description	Chd
-	-	-	-

The Derek Evans Partnership LLP

Chartered Quantity Surveyors,
Building Surveyors and Project Managers

Sovereign House, Stockport Road,
Cheadle, Cheshire, SK8 2EA.
T 0161 491 4500. F 0161 428 8750.
E cheadle@dep.uk.com www.dep.uk.com

Also at Walsall and Ledbury

Client

Wythenshawe Community Housing Group

Project

Environmental Project 2013/14

Drawing Title

5 to 32 Beckton Gardens
Location Plan

Date	Scale		Chkd
July 2013	1:500 on A3	KJ	JT

Dwg. No.	Revision
BS1087 / 02-06	-