
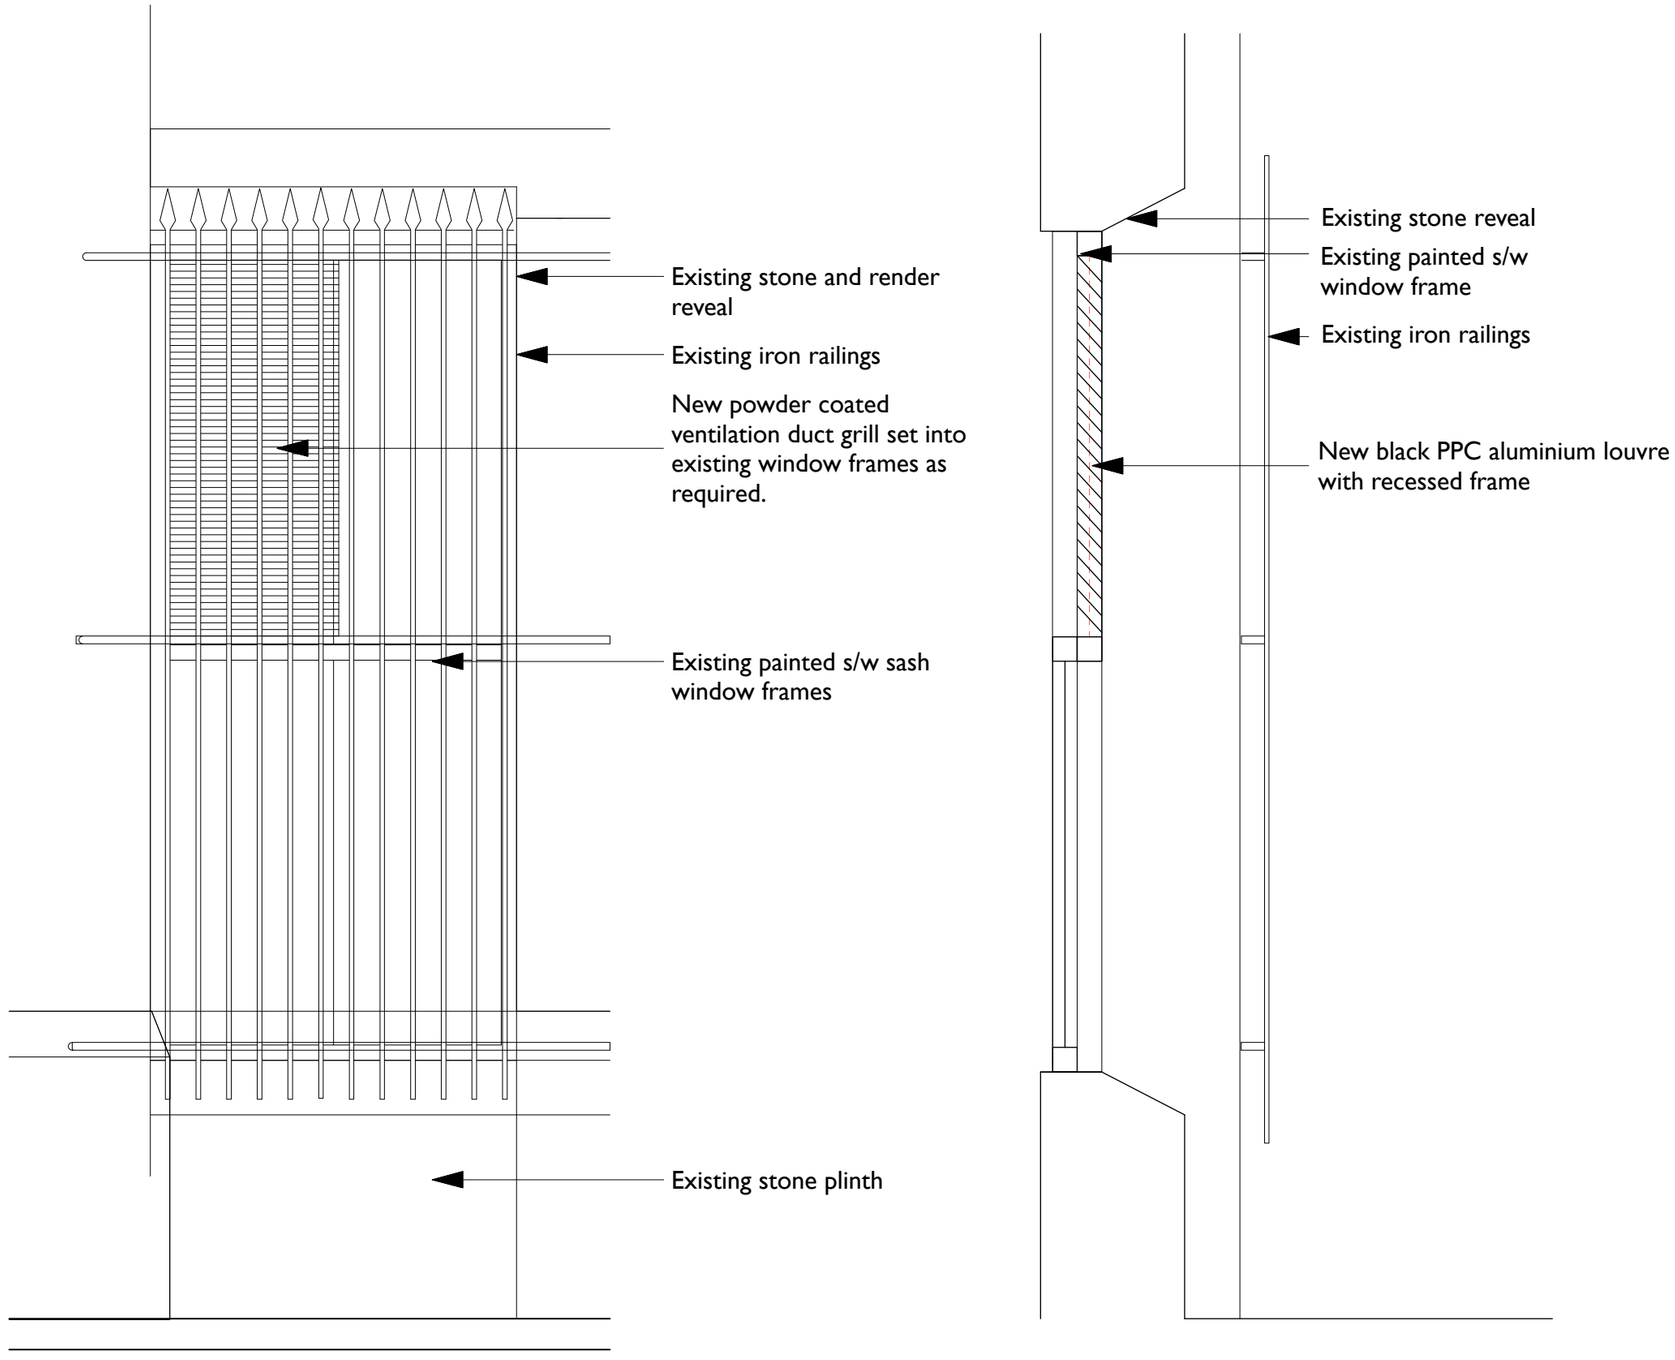


Typical existing window Elevation Detail

Typical existing window Section Detail

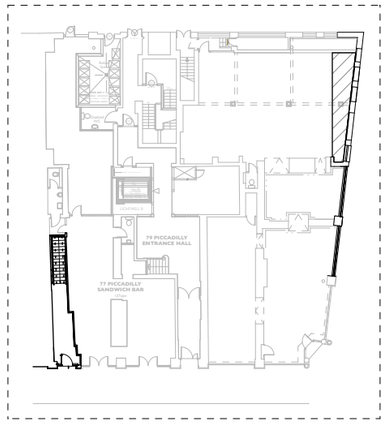

COPYRIGHT OF ATELIER MB LTD
DO NOT SCALE FROM THIS DRAWING
DIMENSIONS TO BE CHECKED ON SITE

Key

- Existing
- Existing to be removed none original fabric
- Existing to be removed original fabric

77 Piccadilly Basement

Window Details
Proposed Details

scheme	1645
drwg no.	**P(420)**
rev	-
scale	**1:20@A3**
date first drawn	Mar 16
drawn	MM

***SK** sketch **P** proposed **T** tender **C** construction **AB** asbuilt*

www.ateliermb.co.uk
t 0161 236 0051
e architect@ateliermb.co.uk

Atelier MB
Urban Architects