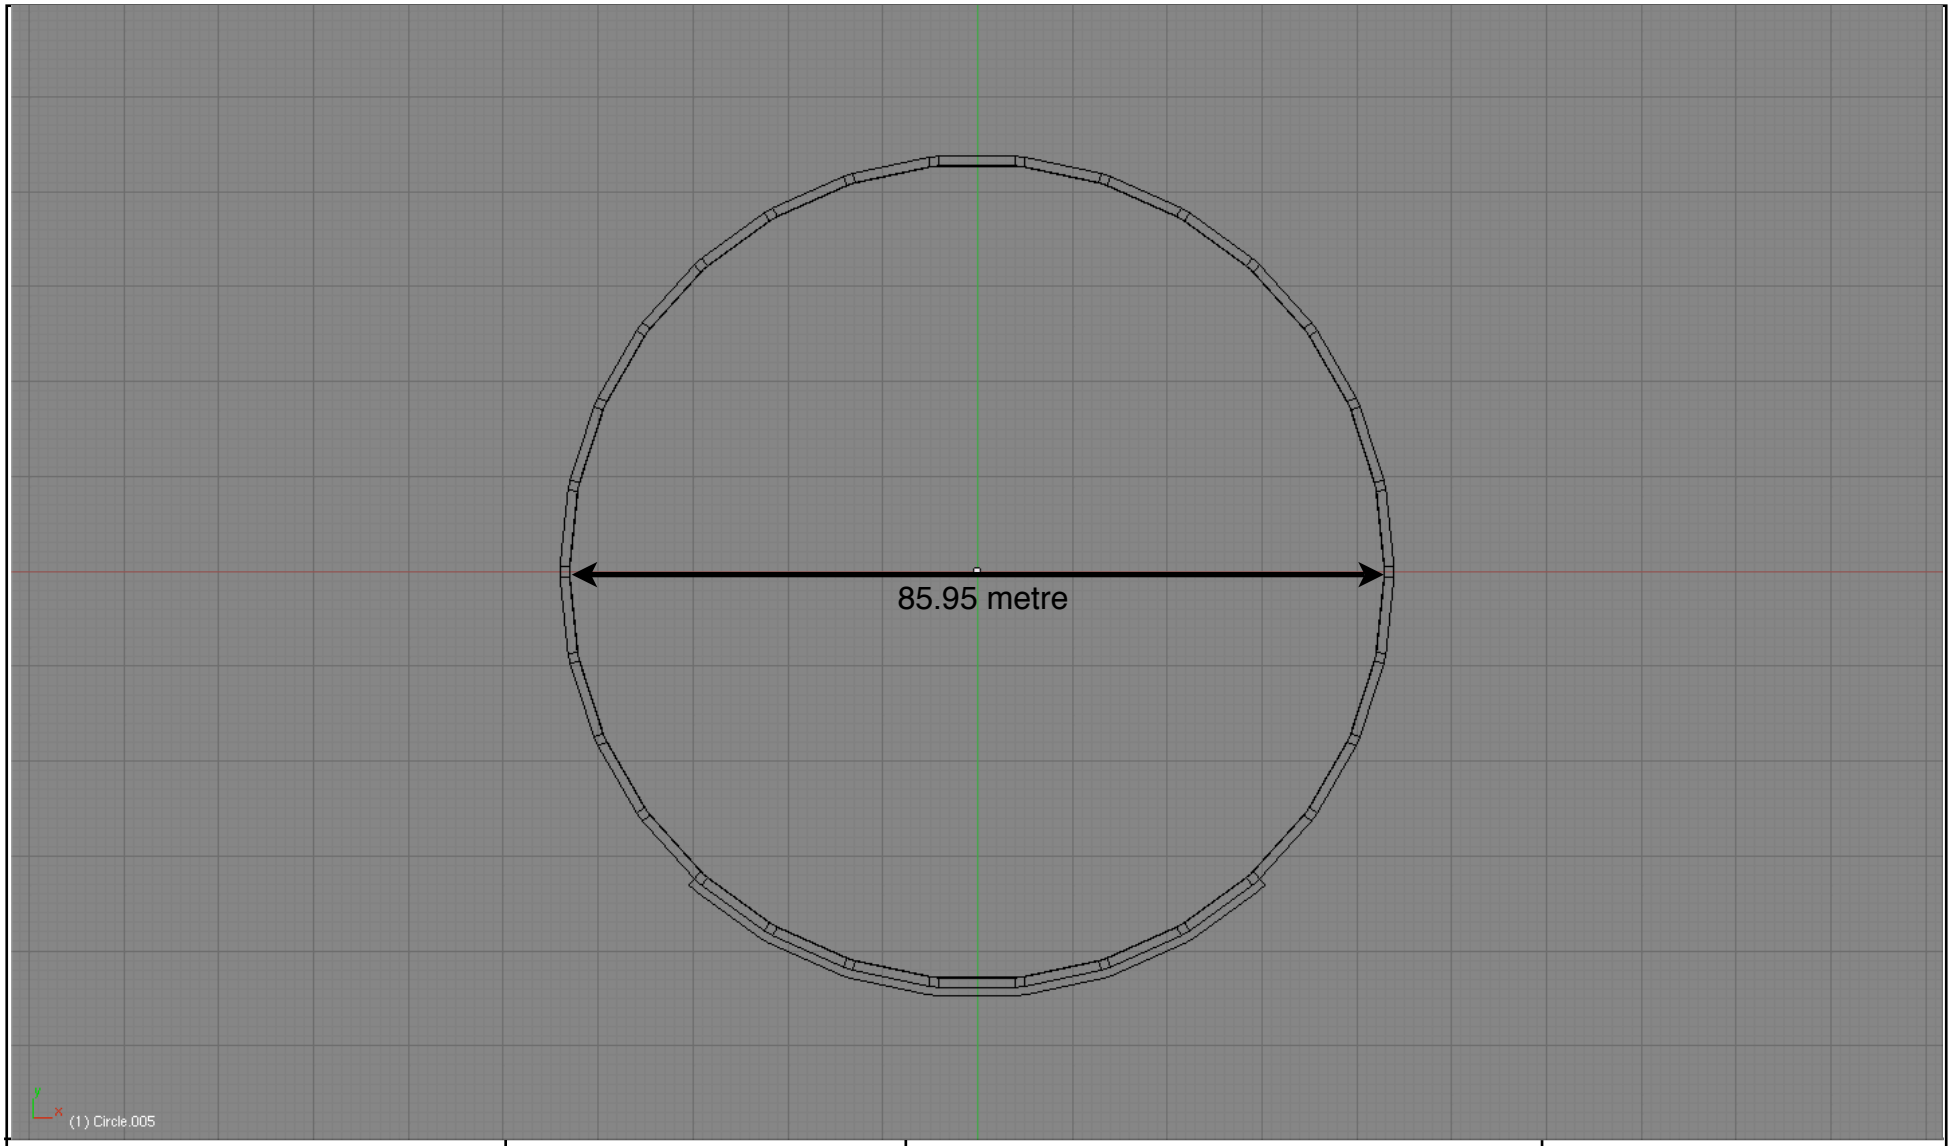


JCDecaux	Diameter Drawing	Client National Grid Scale : 1:800 Date : 01/05/2008 Drawn : DGW	Drawing Title : Advertising Banner Proposal
		Job Title : Gas Works, Hulme Hall Lane, Miles Platting, Manchester, M11	Dwg 04