DO NOT SCALE: CONTRACTOR TO CHECK ALL DIMENSIONS AND REPORT ANY OMISSIONS OR ERRORS

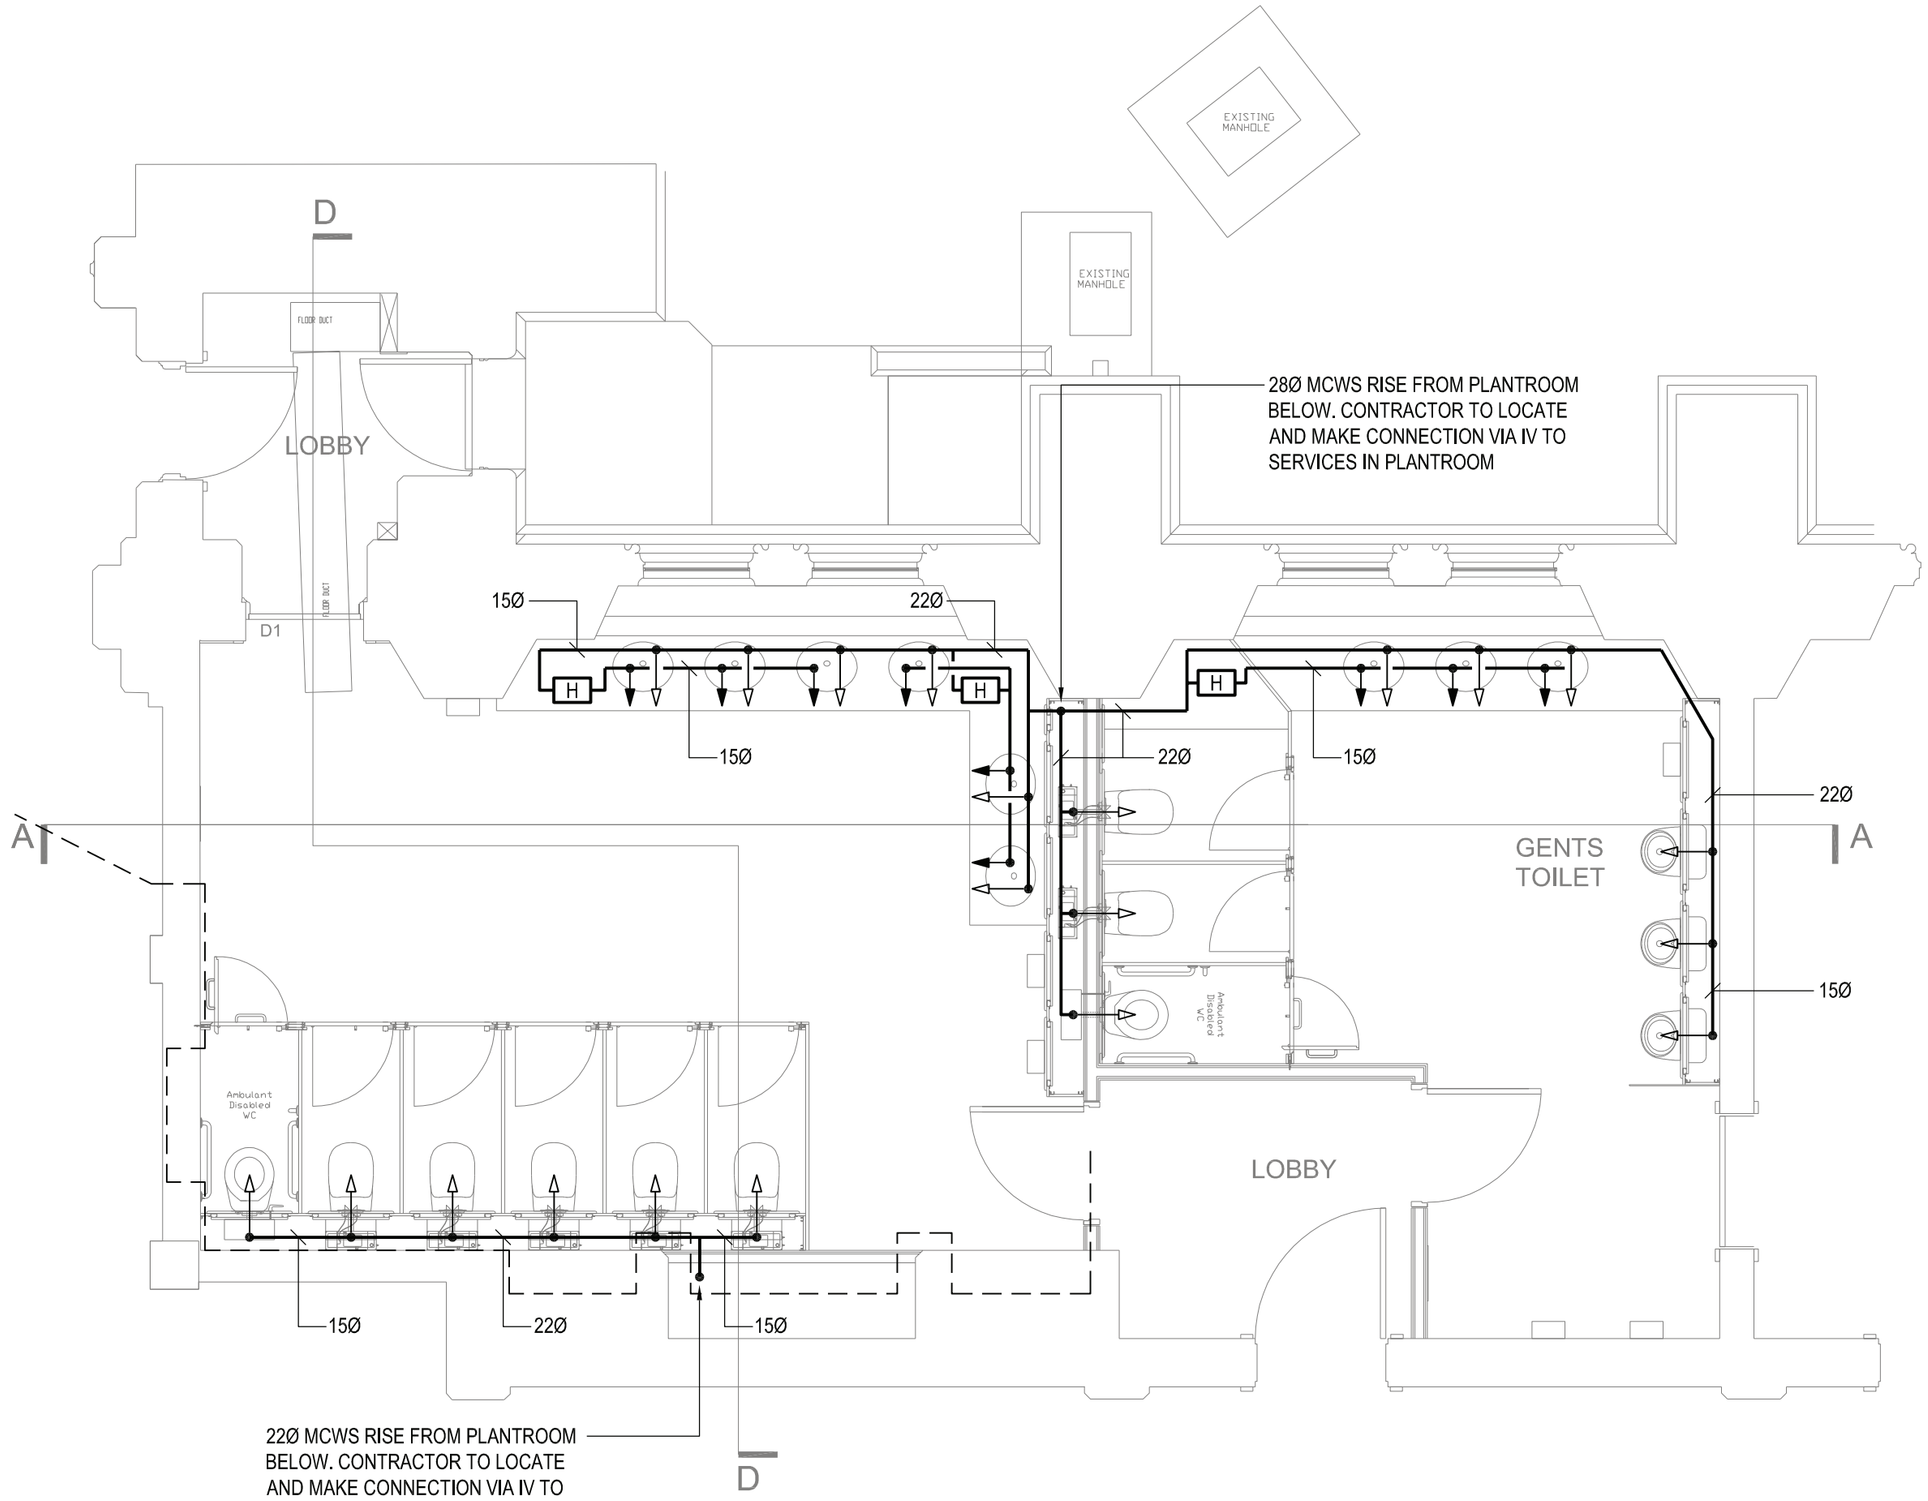

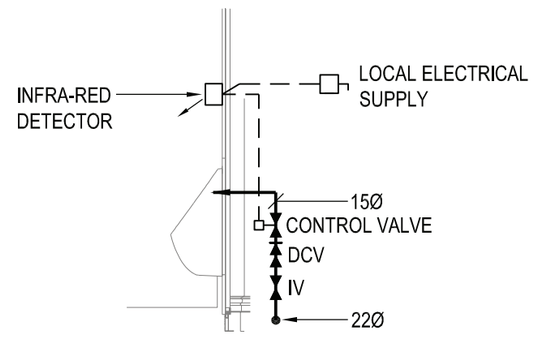

DETAIL OF INFRA-RED CONTROL AT EACH URINAL

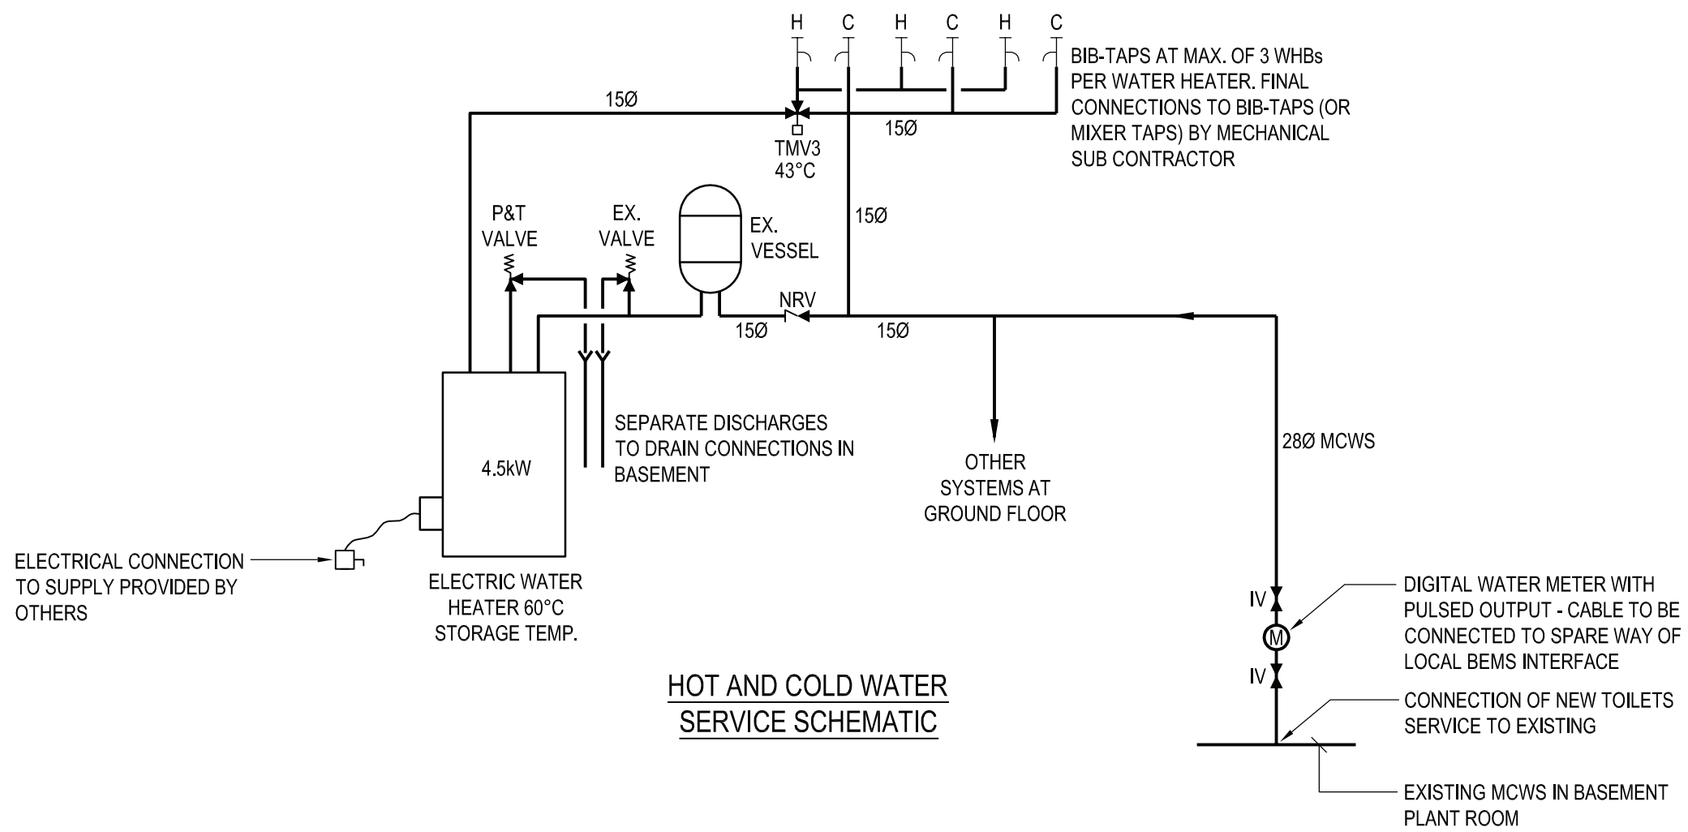

HOT AND COLD WATER SERVICE SCHEMATIC

NOTES

1. ALL INSTALLATIONS TO BE IN ACCORDANCE WITH THE WATER SUPPLY REGULATIONS AND MANUFACTURERS INSTRUCTIONS.
2. ALL PIPEWORK TO BE COPPER.
3. FOR SELECTION OF BIB-TAPS SEE ARCHITECTURAL DESIGN INFORMATION.
4. HOT WATER SUPPLIES TO GROUPS OF WHBs VIA TMV 3 MIXING VALVE SET TO 43°C.
5. THIS DRAWING SHOWS INDIVIDUAL HOT AND COLD BIB-TAPS BUT MAY BE TWIN CONNECTION MIXER TAPS.

LEGEND

H — ELECTRIC POINT OF USE WATER HEATER AS HEATRAE-SADIA MULTI-POINT 70 LITRE 4.5kW RATING. EACH COMPLETE WITH EXPANSION VESSEL, NRV AND SAFETY VALVE KITS. STORAGE TEMP TO BE SET TO 60°C. MANUFACTURER TO ALSO SUPPLY THE TMV3's.

REV	DESCRIPTION	BY	CHK	APP	DATE
T2	NOTES ADDED	DN	IHD	SC	21/02/13
T1	TENDER ISSUE	DN	IHD	SC	25/01/13

QUAY WEST at MediaCity UK
TRAFFORD WHARF ROAD
TRAFFORD PARK
MANCHESTER
M17 1HH
TEL: +44 (0)161 872 3223
FAX: +44 (0)161 872 3193
e-mail: manchester@wyg.com

Project:
UNIVERSITY OF MANCHESTER
WHITWORTH HALL
NEW TOILET FACILITY

Drawing Title:
DOMESTIC WATER SERVICES LAYOUT

Scale @ A2	Drawn Date	Checked Date	Approved Date
1:50	DN 23/01/13	IDH 23/01/13	SC 23/01/13

Project No.	Office	Type	Drawing No.	Revision
A055397/053	27	M	002	T2

© WYG Group Ltd.

FILENAME - P:\ME_PROJECTS_50000\A055397 UNIVERSITY OF MANCHESTER FRAMEWORK - SMALL WORKS\053 WHITWORTH HALL CREATION OF NEW TOILET FACILITIES\DRAWINGS\MECH\A055397_053_27_M_002.DWG | PLOTTED BY: IANLHALL-DIXON | PLOTTED DATE: 13 March 2013 18:29:25