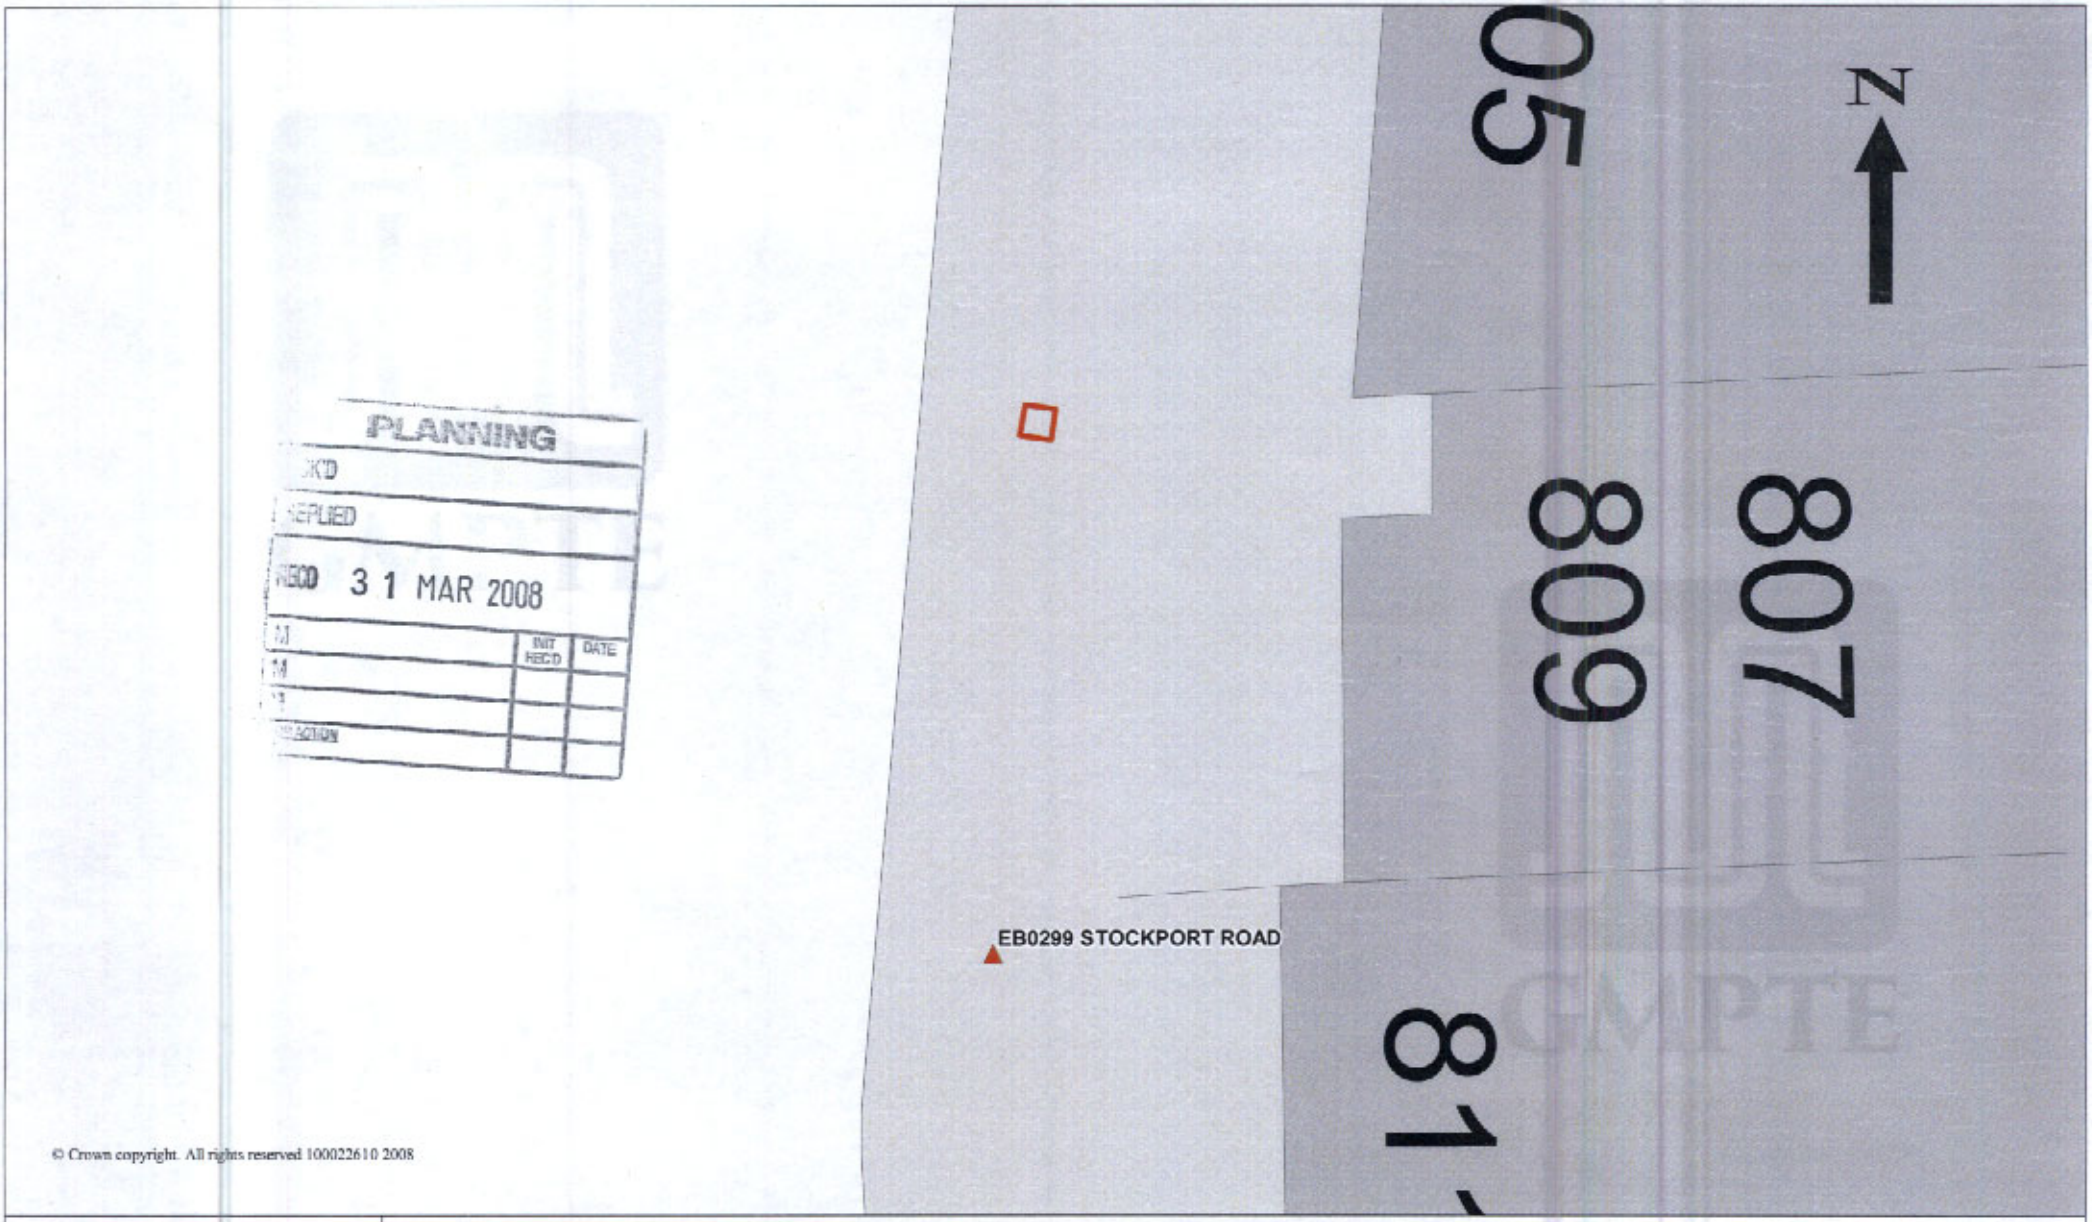

PLANNING
CKD
REPLIED
RECD 31 MAR 2008
INIT RECD DATE

© Crown copyright. All rights reserved 100022610 2008

GMPTE

EB0299 - Site Plan for Stockport Road, Levenshulme (Southbound)

Drawn By : P.Wallwork	Scale : 1:100	Date : 3/3/2008

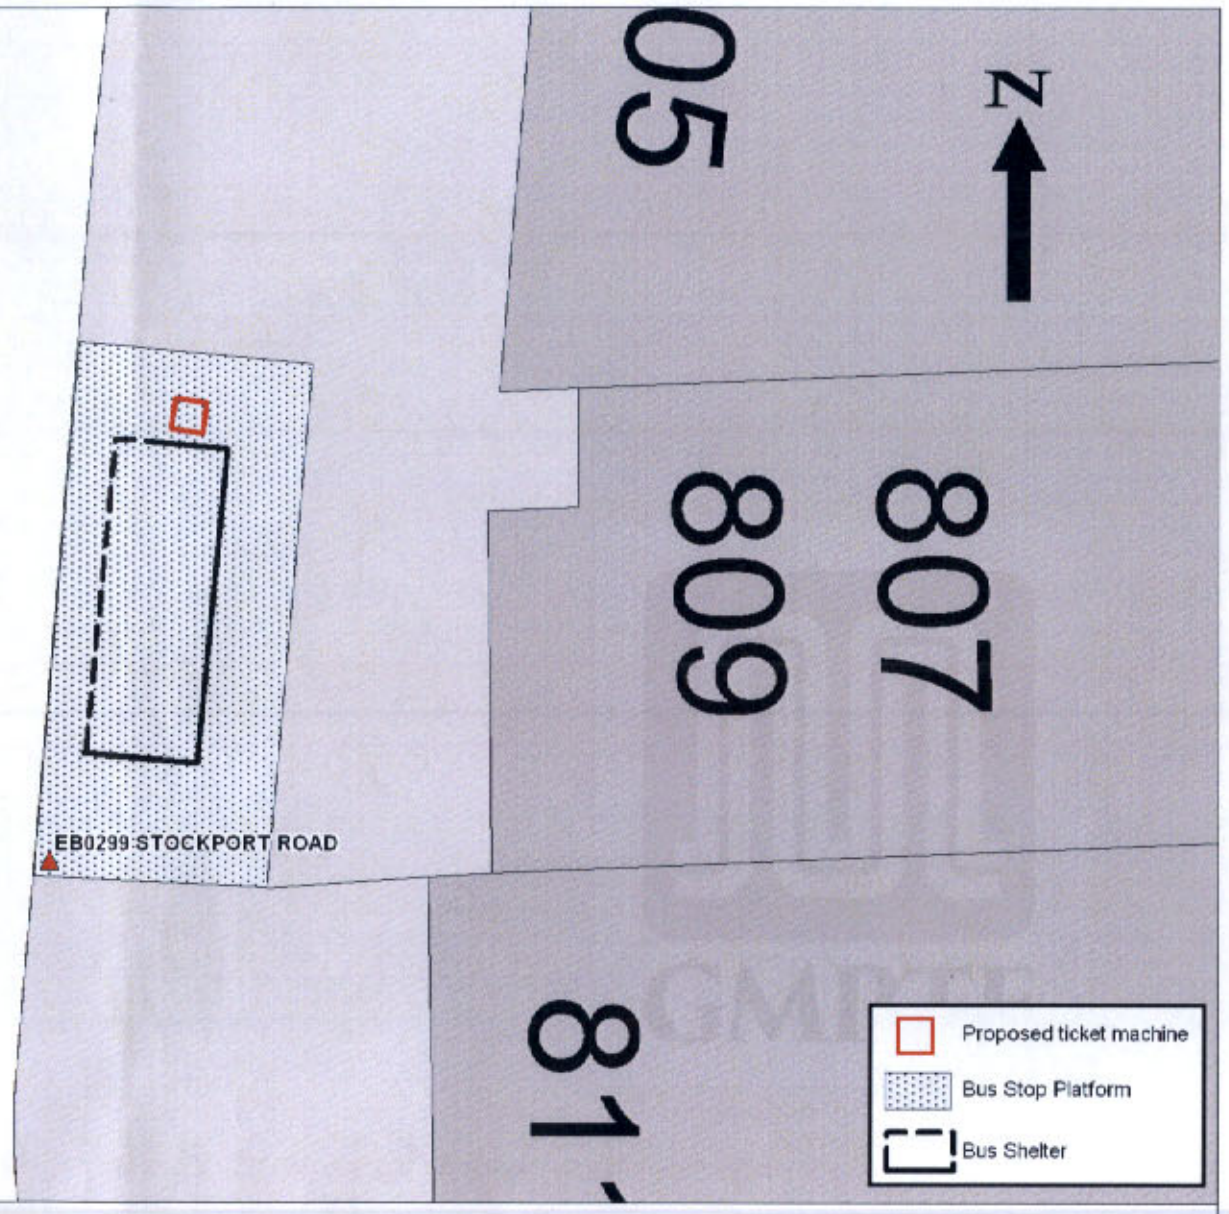

© Crown copyright. All rights reserved 100022610 2008

PLANNING
- 8 APR 2008

GMPTE

EB0299 - Site Plan for Stockport Road, Levenshulme (Southbound)

Drawn By : P.Wallwork	Scale : 1:100	Date : 3/3/2008	