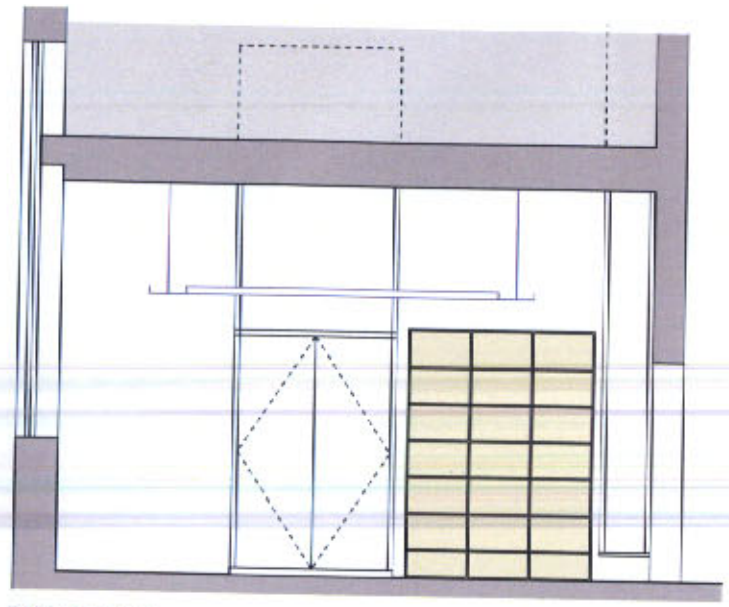

ELEVATION A



ELEVATION B

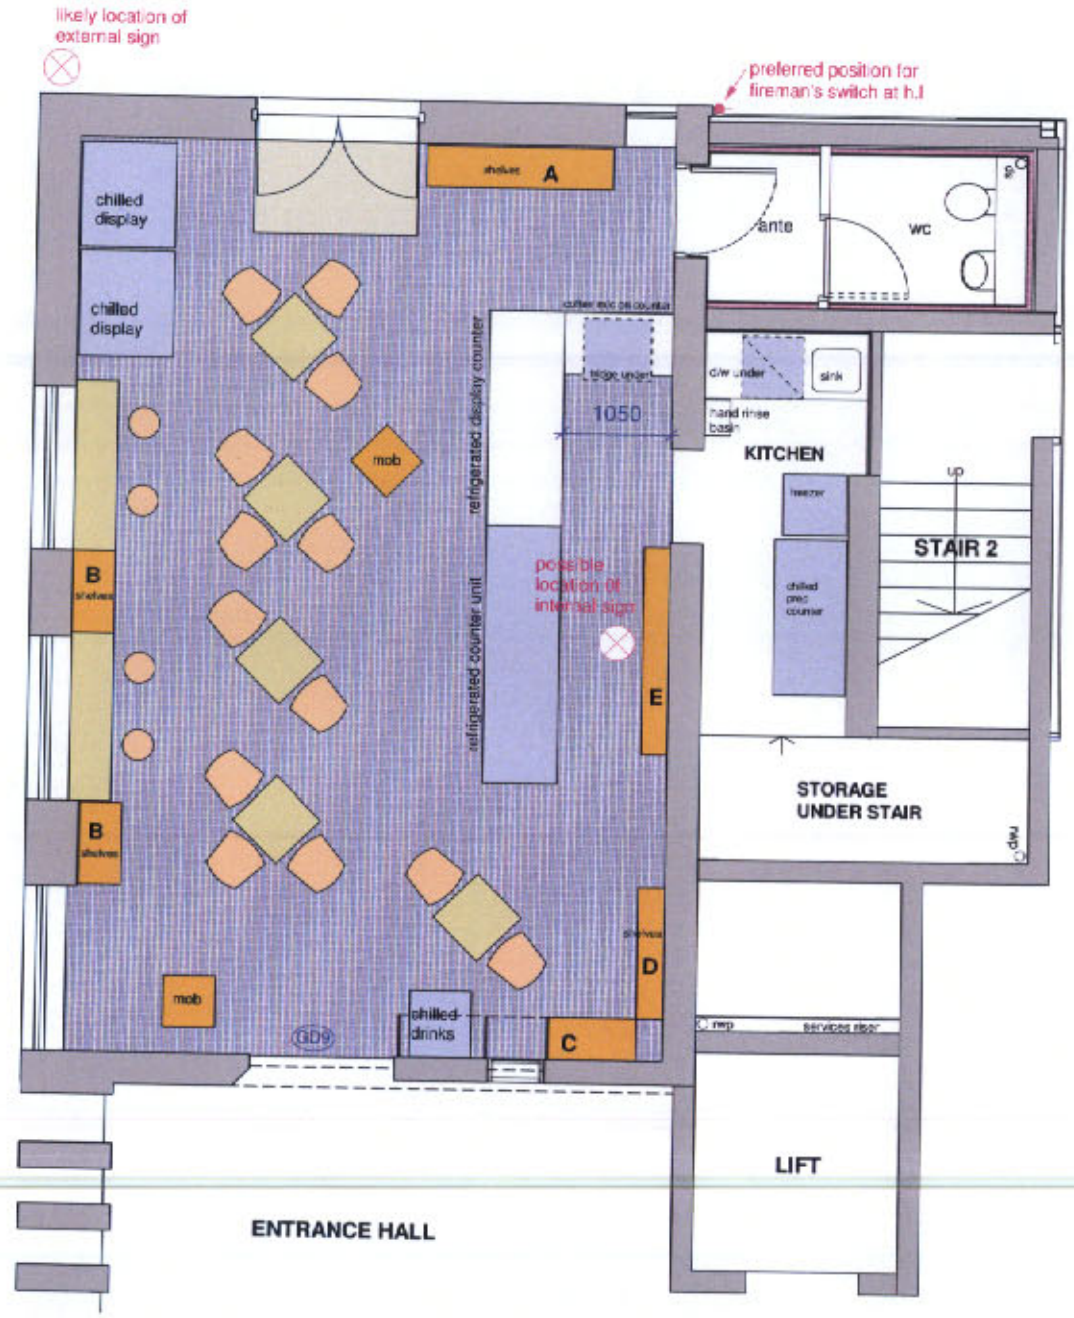

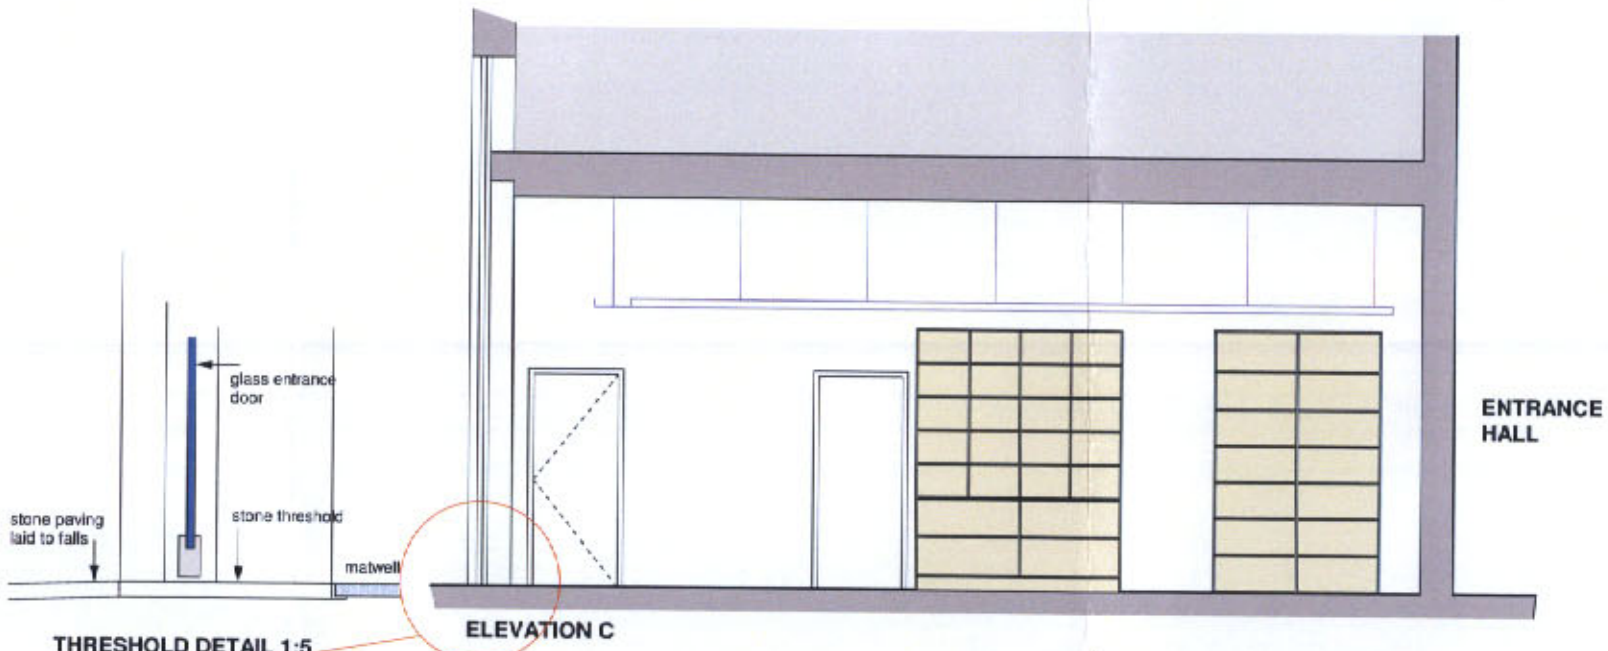

THRESHOLD DETAIL 1:5

ELEVATION C



ELEVATION D

PLANNING
ACK'D
REPLIED
RECD 11 APR 2008
INIT FOLIO DATE

B: 19.3.08: Shelving amended
A: 22.2.08: Additional sso's. Shelves amended

STAN BROSTER DESIGN

LOVE SAVES THE DAY
CARVERS WAREHOUSE, MANCHESTER

Layout including Lighting

scale: 1:50 @ A2 jan 08 **CW/LStD/ 02B**