

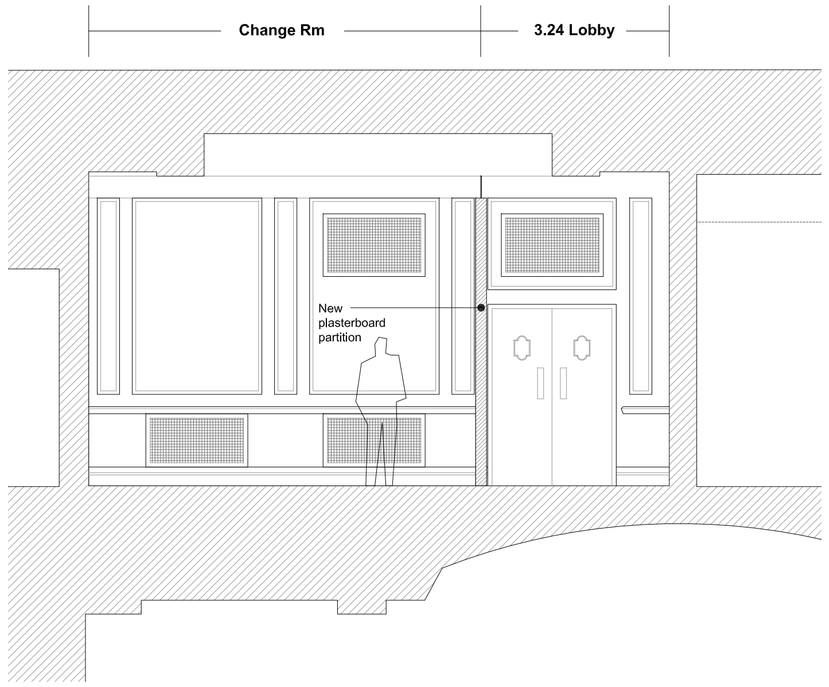



Elevation 1 (1:50 @ A3)

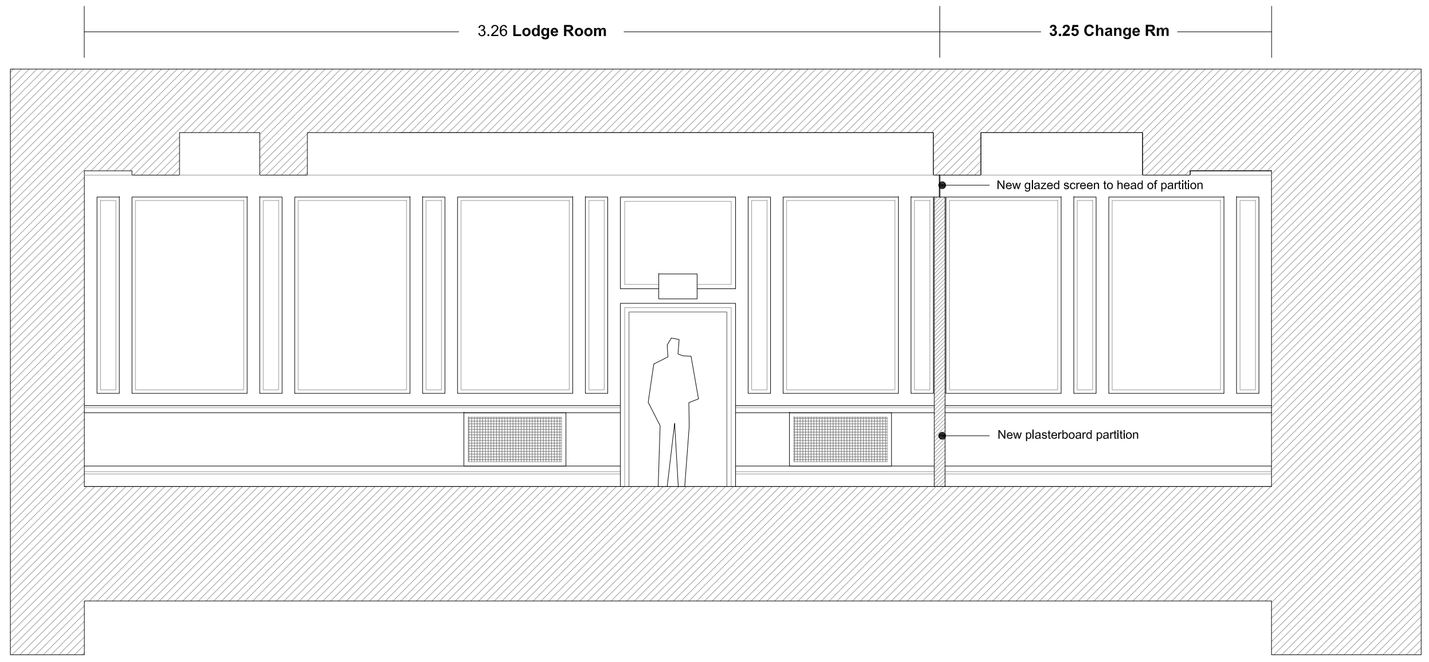


Elevation 2 (1:50 @ A3)

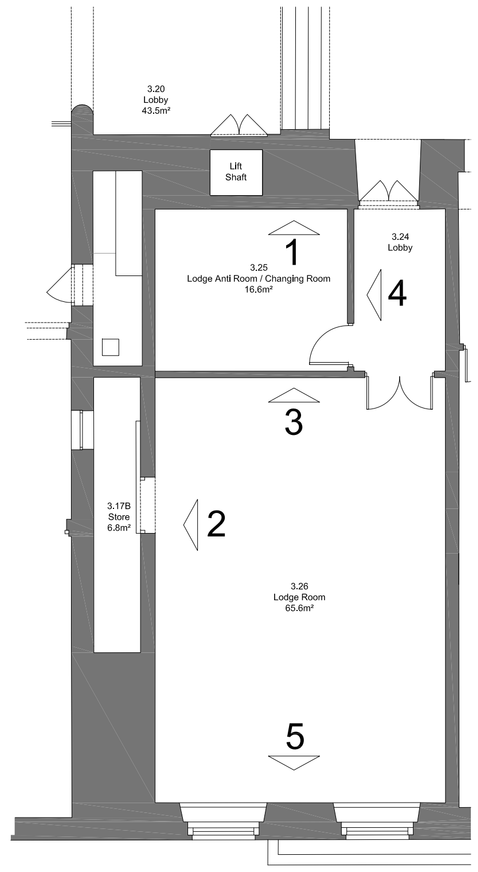


Plan (1:100 @ A3)

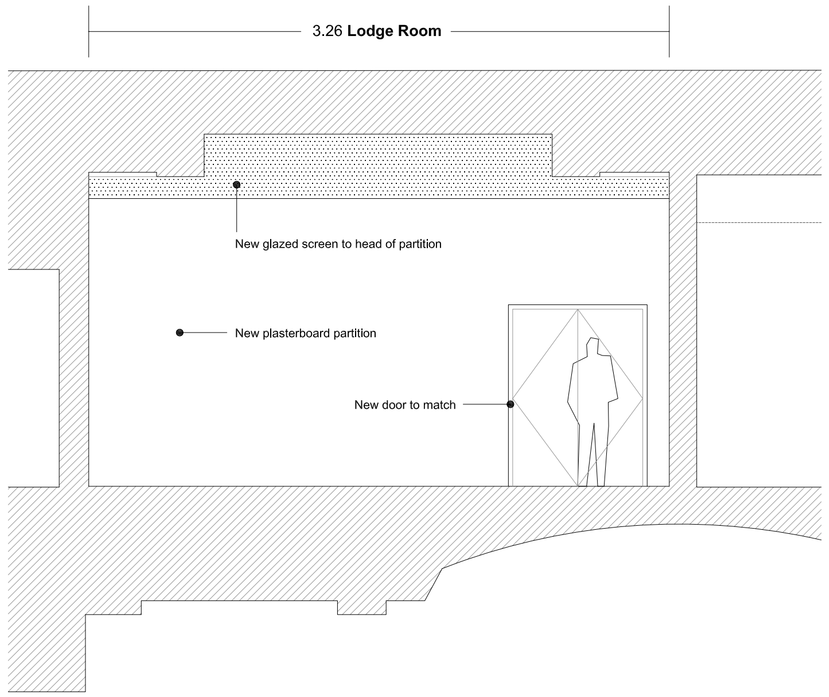

Elevation 3 (1:50 @ A3)

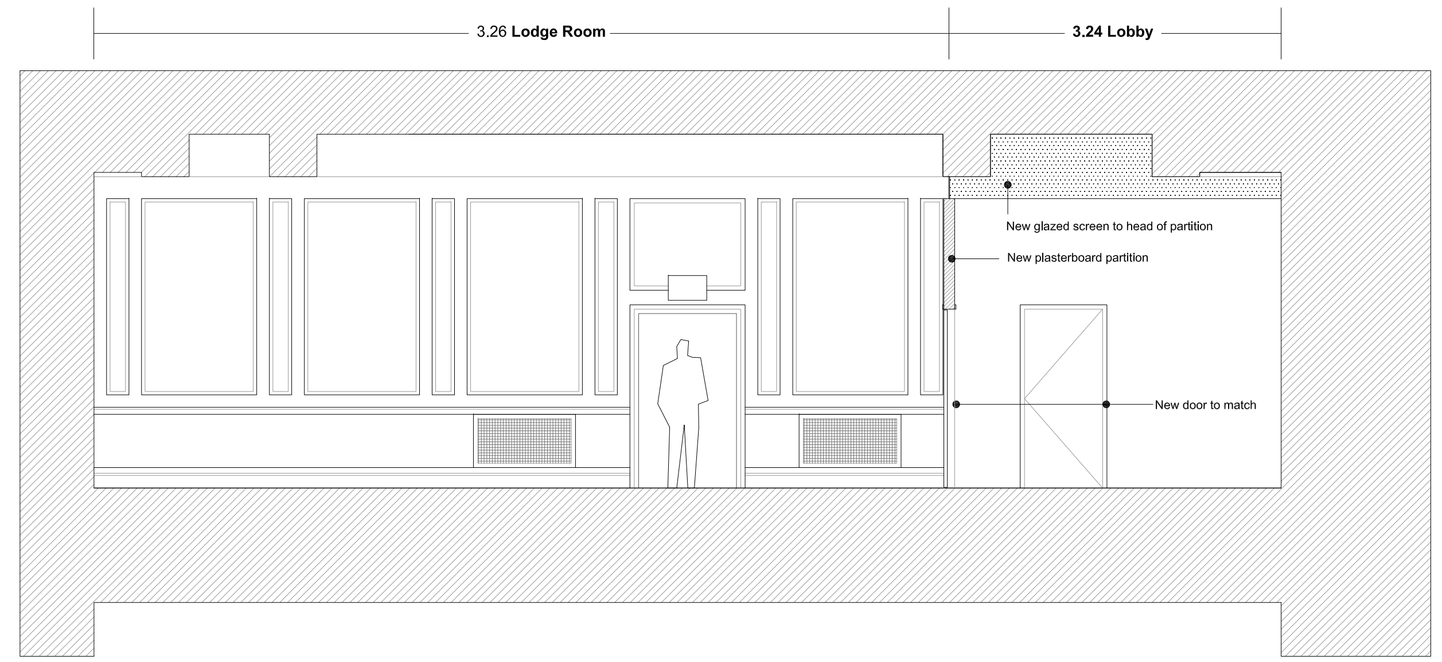

Elevation 4 (1:50 @ A3)

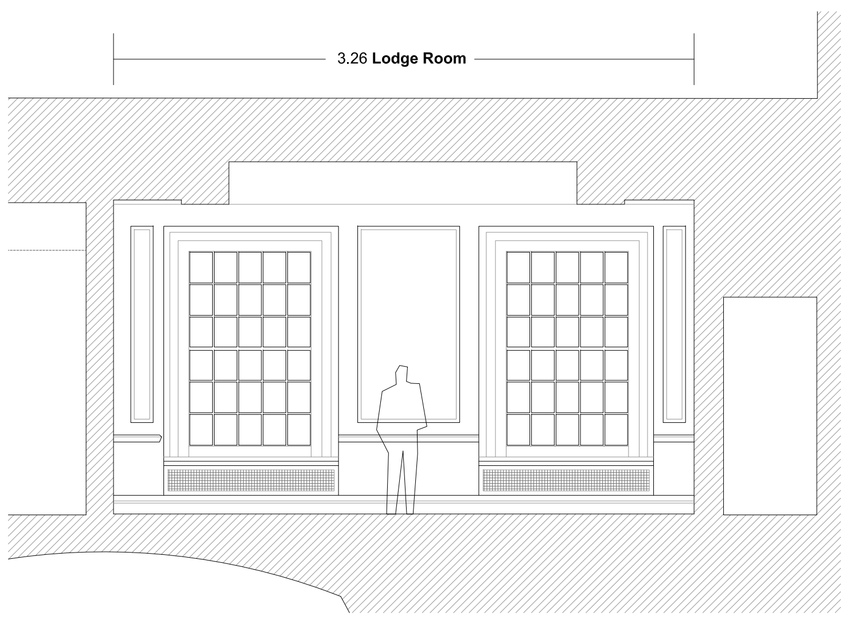

Elevation 5 (1:50 @ A3)

Note:

Existing timber mouldings to be surveyed and replicated/repaired where required by specialist joinery subcontractor.

rev	description	date	dr by	ap by
original by				
PC		08.07.13		DM

Aedas

client
Vision Developments

project
Freemasons Hall
Bridge Street, Manchester

drawing
Rhodes lodge room sub division

project number		scale	
2011.00700.001		**1:50**	@A3
drawing number	rev	issue status	
PL(00)77		**PLANNING**	

This drawing is to be read in conjunction with all related drawings. All dimensions must be checked and verified on site before commencing any work or producing shop drawings. The originator should be notified immediately of any discrepancy.
This drawing is copyright and remains the property of Aedas.