PLAN 2 – FURTHER INFORMATION


PLAN 2 shows the current and proposed front elevations of the boundary wall at the front of 9 Danesmoor Road, M20 3JT.

Diagram A Shows the front elevation prior to the proposed works.

Diagram B Shows the front elevation after the proposed works, where the gateway has been widened by 2 metres.

The work will involve removing part of the existing boundary wall, rebuilding the brick pillar and extending the current block paving into the area where the removed part of wall and pillar used to be.

The net result will be to widen the gateway from 2.75 metres to 4.75 metres.

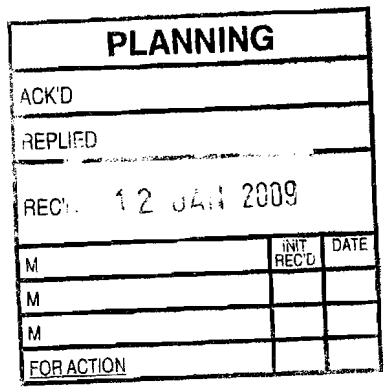

SHOWING CURRENT & PROPOSED FRONT ELEVATIONS OF BOUNDARY WALL & HEDGE AT THE FRONT OF 9 DANESMOOR ROAD, M20 3JT

PLAN 2

SCALE 1:100

PLANNING
ACK'D
REPLIED
REC'D 12 JAN 2009
INIT REC'D | DATE
FOR ACTION

Diagram A - pre proposed works

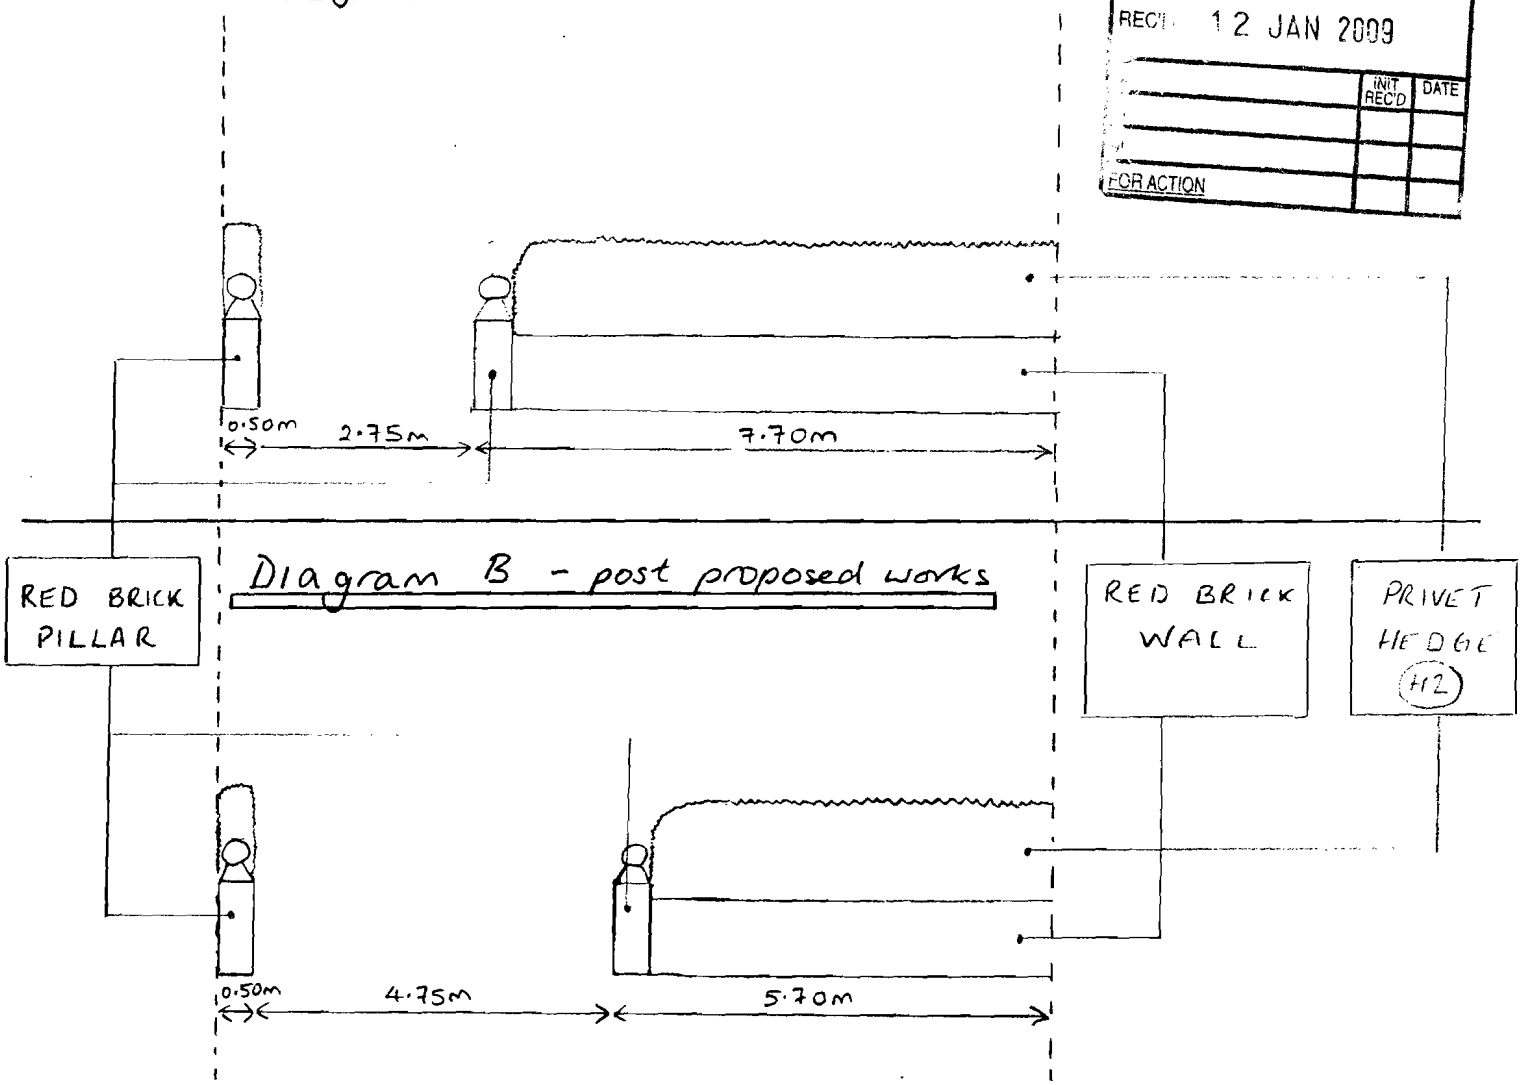


Diagram B - post proposed works

FOR FURTHER INFORMATION SEE "PLAN 2 - FURTHER INFORMATION