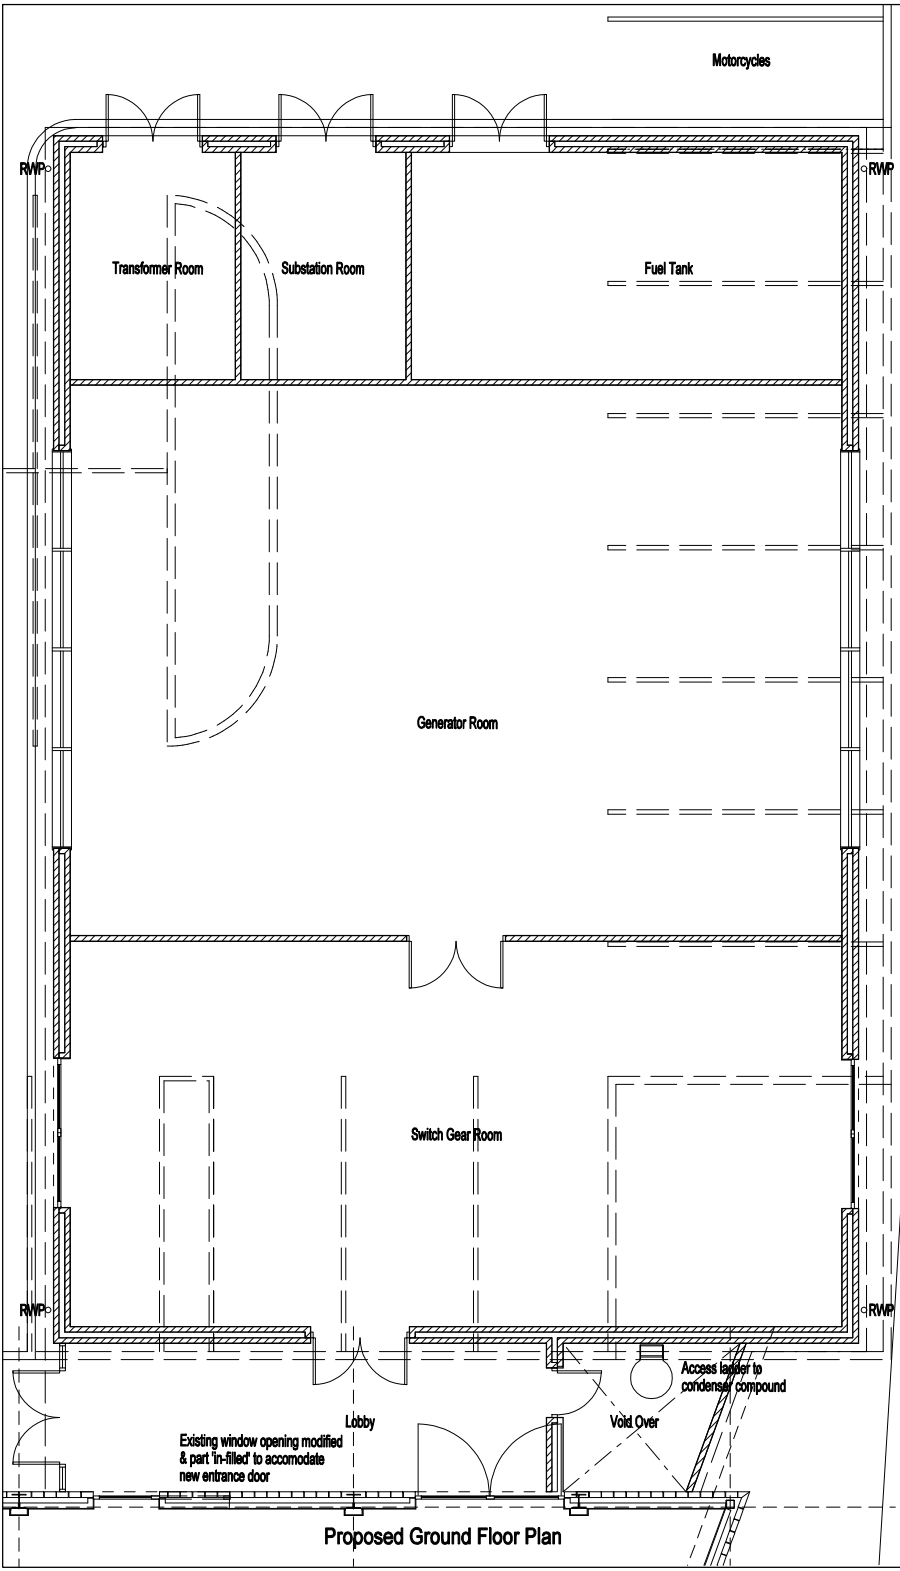

Proposed Ground Floor Plan

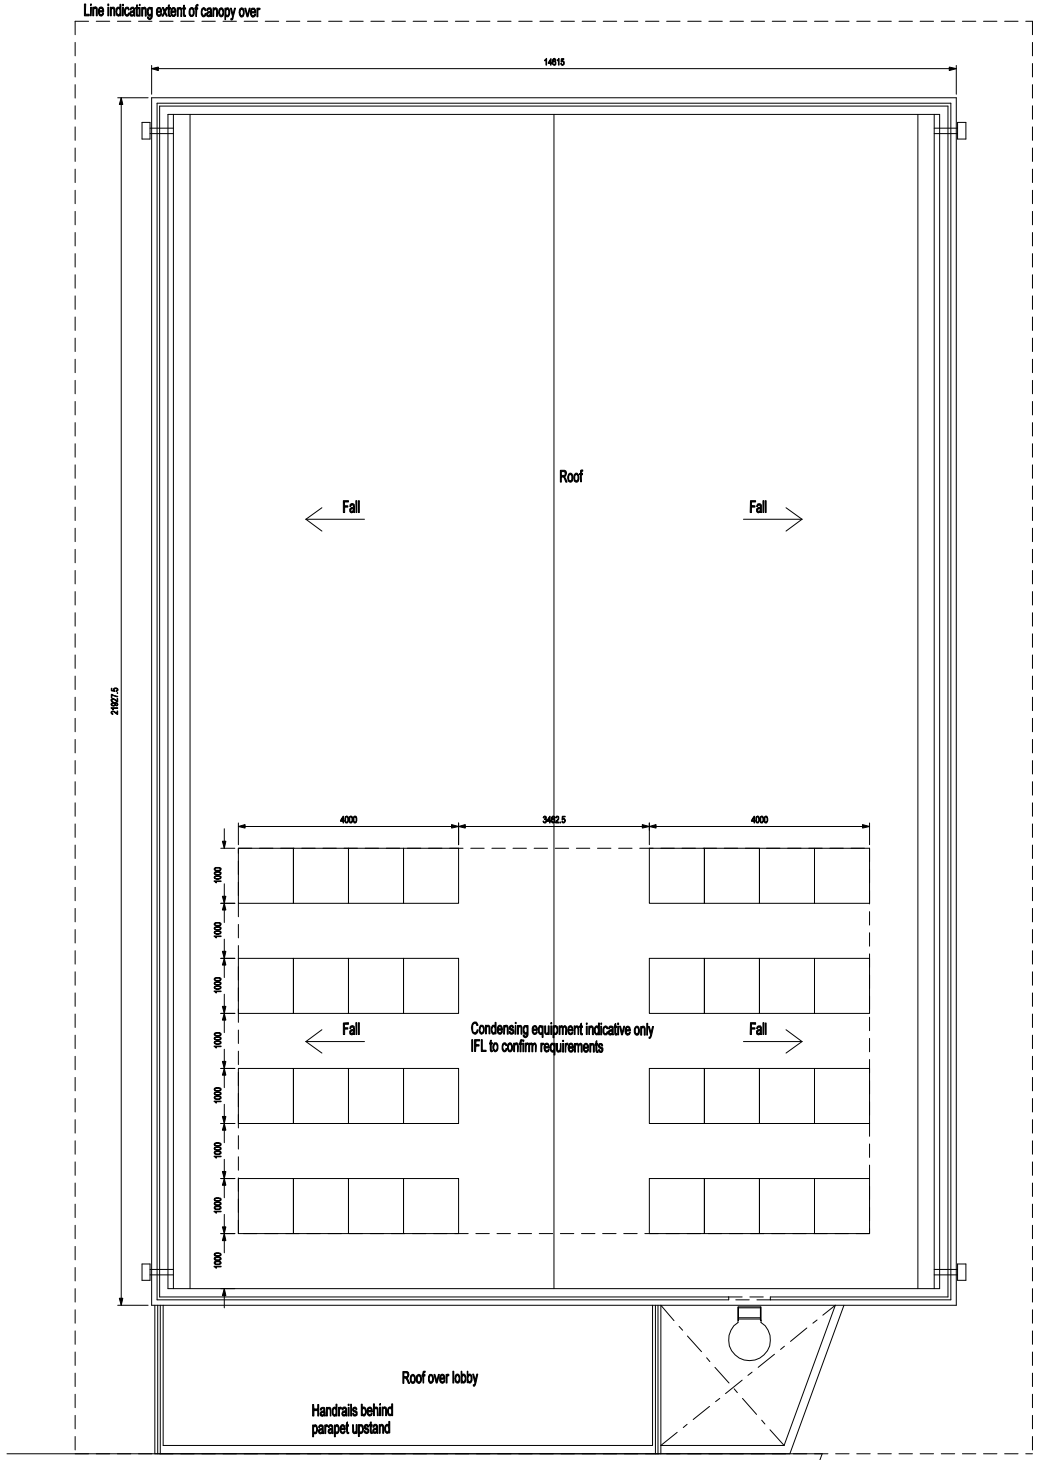

Proposed Roof Plan

This scale bar is for microfilming purposes only.

0 10 20 30 40 50 60 70

The design information contained within this drawing is protected by Copyright.

All dimensions to be checked on site prior to commencement of work.

Figured dimensions to be used in preference to scale.

The survey information has been supplied by IFL & Interpolated by PFP

Rev.	Date		Rev. by	Chkd. by
3	19/04/08	Submitted for Planning approval	SJB	MW
2	13/03/08	Design updated following client comments	SJB	MW
1	23/01/08	Design updated following client comments	SJB	MW

PICKARD FINLASON partnership
Design, Construction & Management Consultants
Beech House,
1 Cambridge Road,
Hale, Cheshire
WA15 9SY
Tel: 0161 929 4422 Fax: 0161 929 4433

Project Title :
Bowfell Energy Centre,
Techno Park, Manchester,
IFL Limited.

Dwg Title :
Proposed Ground Floor Plan
& Roof Plan

Dwg No. :	Revision :
07/087/AP002	3
Scale : 1:50 @ A1	Drawn By / Date : SJB Jan 08