Notice

This drawing including the principles of design, remains the property of Airology Systems Ltd. and is issued on the understanding that it is not reproduced or loaned in part or whole except with the owners written consent.

It is not to be used in any manner that may be detrimental to Airology Systems Ltd.

Acceptance of this drawing will be construed as an agreement of the above.

Notes

LEGEND

- Compact Cassette Unit
- Cassette Unit
- Wall Unit
- AHU Condensing Unit
- VRF Condensing Unit
- Supply Air Duct
- General Extract Duct
- Dirty Extract Duct
- Supply Air Diffuser
- General Extract Grille
- Dirty Extract Grille
- Dirty Extract Fan
- General Extract Fan

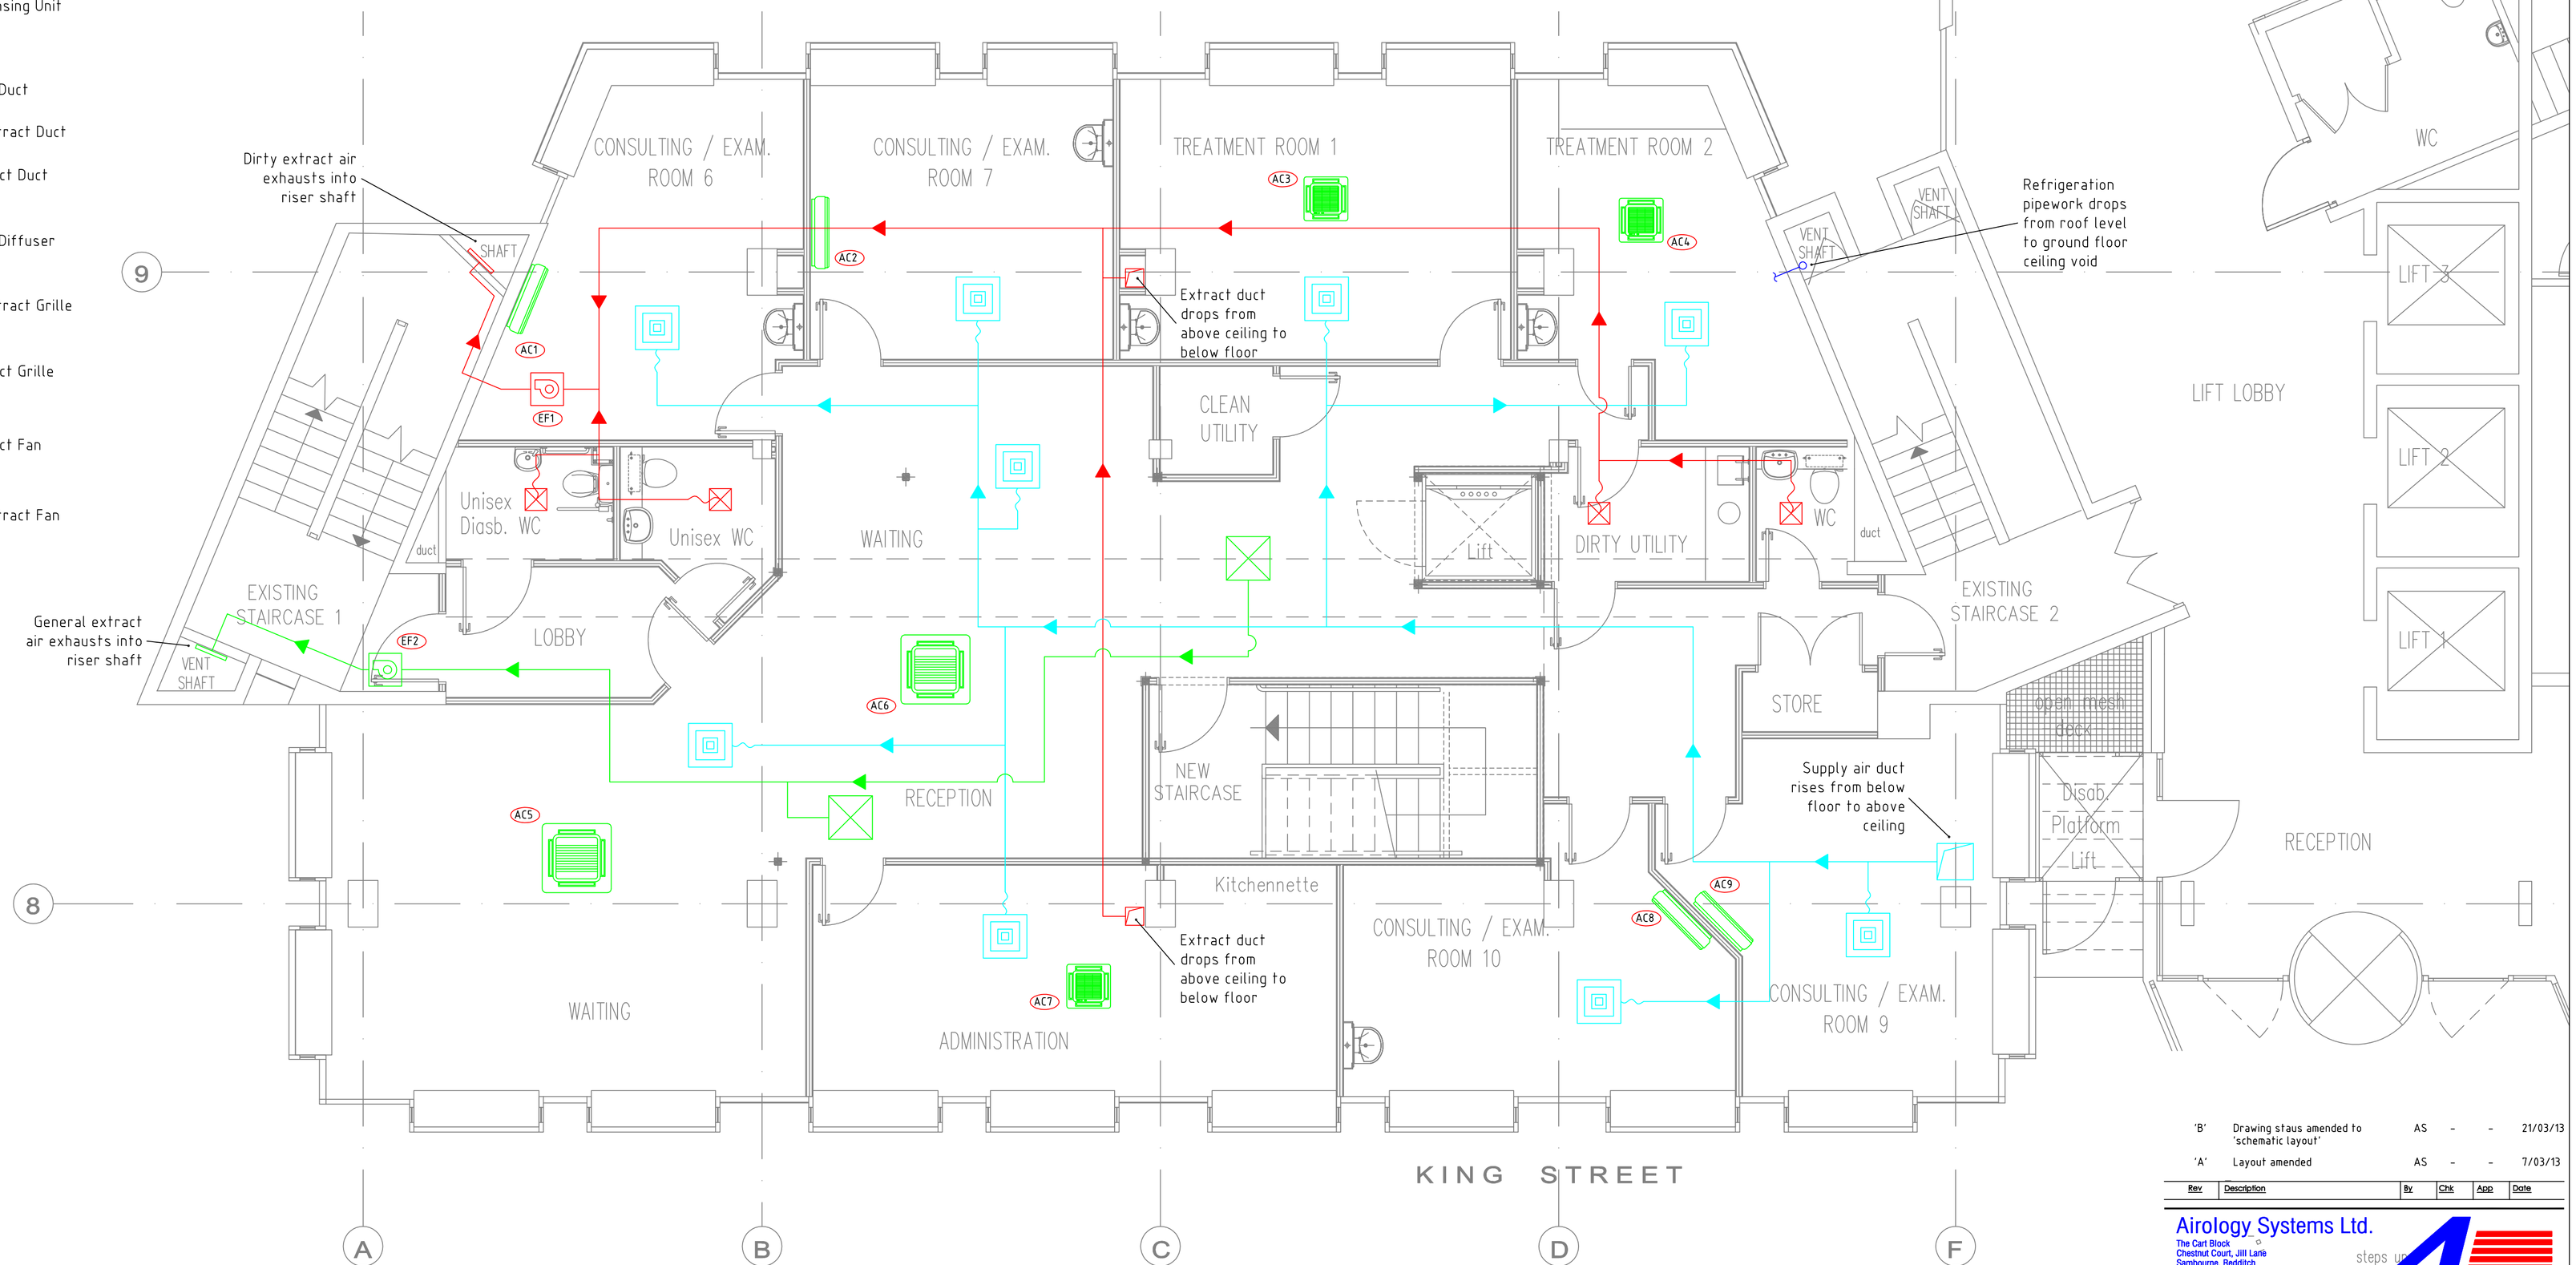

PROPOSED GROUND FLOOR PLAN

Gross Internal Floor area = 280 sq m (inclusive of internal walls, columns, lift & stairs)

SCHEMATIC LAYOUT

Rev	Description	By	Chk	App	Date
'B'	Drawing staus amended to 'schematic layout'	AS	-	-	21/03/13
'A'	Layout amended	AS	-	-	7/03/13

Airology Systems Ltd.
The Cart Block
Chestnut Court, Jill Lane
Sambourne, Redditch
Warwickshire
B96 6ES
Tel. 01527 894279
Fax. 01527 894296
E-mail: info@airologysystems.co.uk
Website: www.airologysystems.co.uk

steps up

Airology SYSTEMS LIMITED

Client: Planet Construction Ltd.

Project: Proposed Internal Alterations, Pall Mall Medical Centre, Pall Mall Court, Manchester

Title: Air Conditioning & Ventilation Ground Floor Layout

Drawn By	Checked By	Approved By	Date
AS	-	-	Mar. '13
Scale	Drawing Number		Revision
1:50@A1	13523-02		B