Any discrepancy or query concerning this drawing should be referred to the Architect

NOTE
THESE DRAWINGS HAVE BEEN PREPARED FROM INFORMATION MADE AVAILABLE BY HSBC BANK PROPERTY SERVICES PLC.
NO LIABILITY IS ACCEPTED BY HLN ARCHITECTS FOR ANY DISCREPANCIES IN THE SURVEY INFORMATION PROVIDED

PLANNING
ACK'D
REPLIED
RECD 14 JAN 2009
M
M
M
FOR ACTION

PLANNING
ACK'D
REPLIED
REC'D 12 NOV 2008
FOR ACTION

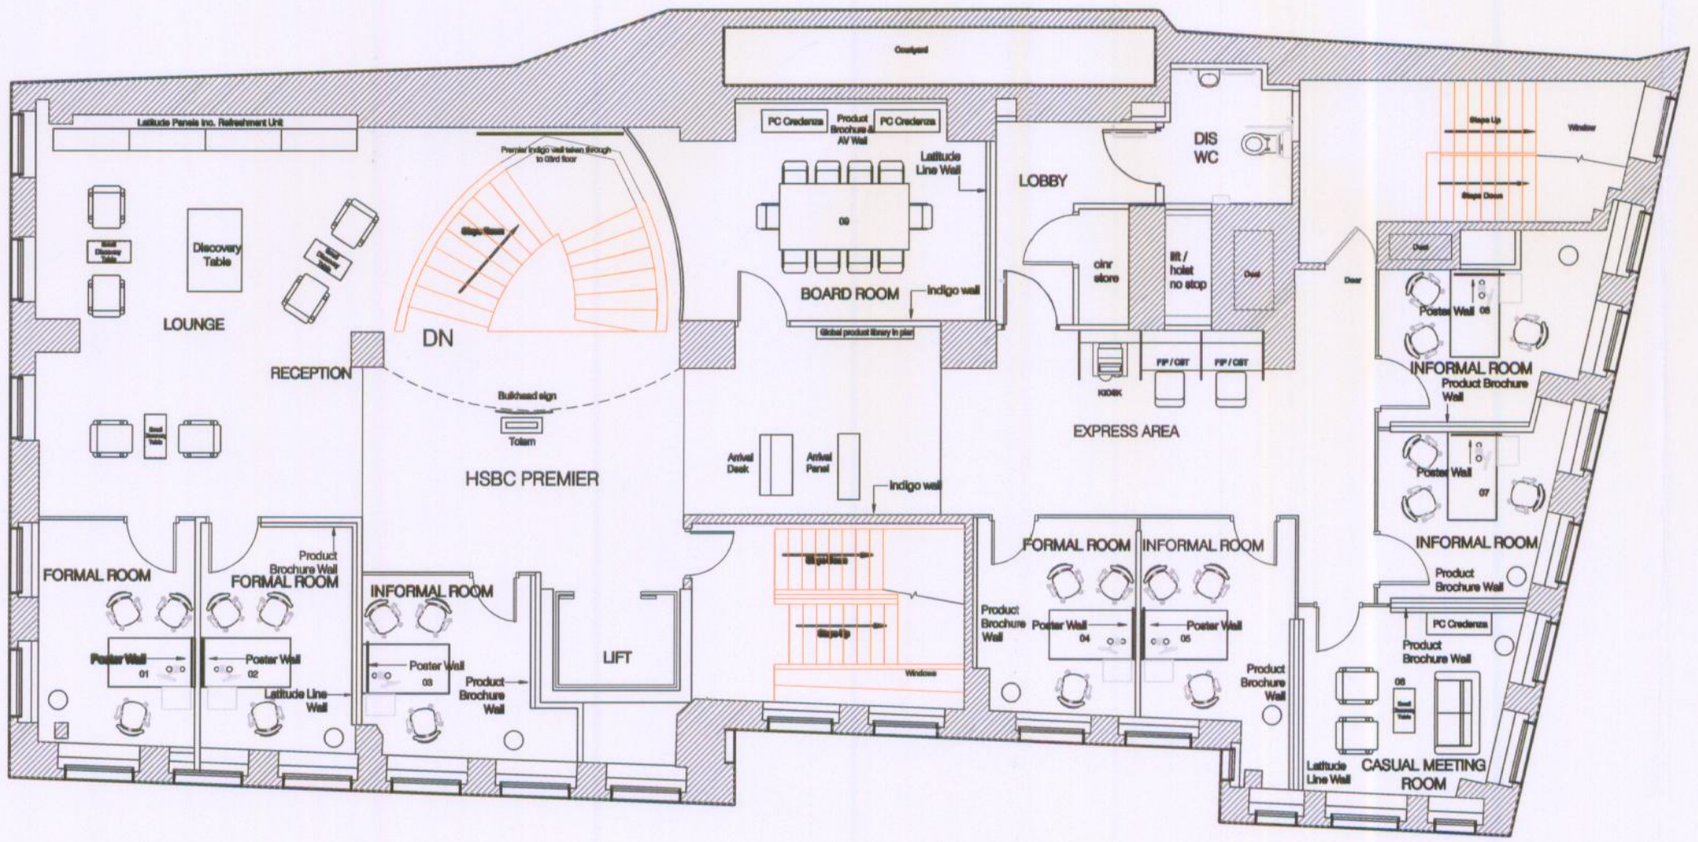

Rv	Date	Init	Ch	
C	06/11/07	IR		Boardroom, Express Area, Casual Meeting Room revised
B	01/11/07	IR		Design development
A	25/10/07	IR		Marketing & signage components, Interview Room screens revised

REVISIONS

SCHEME DESIGN

Project
HSBC Bank plc
ST. ANN'S SQ.
MANCHESTER

Drawing Title
Third Floor Plan
AS PROPOSED

drawn by	date 15/10/07	scale 1:100 @ A0
checked by	date	Do not scale this drawing

hlnarchitects
21/22 Neptune Court
Vanguard Way Cardiff CF24 5PJ
Tel. 029 2050 0011
Fax. 029 2047 4050
E-mail: admin@hlnarchitects.com

Job No	Drawing No	
5127	[20] 225	C