
Drawing Number
127523-A-EHW-DRG-PBL-000002

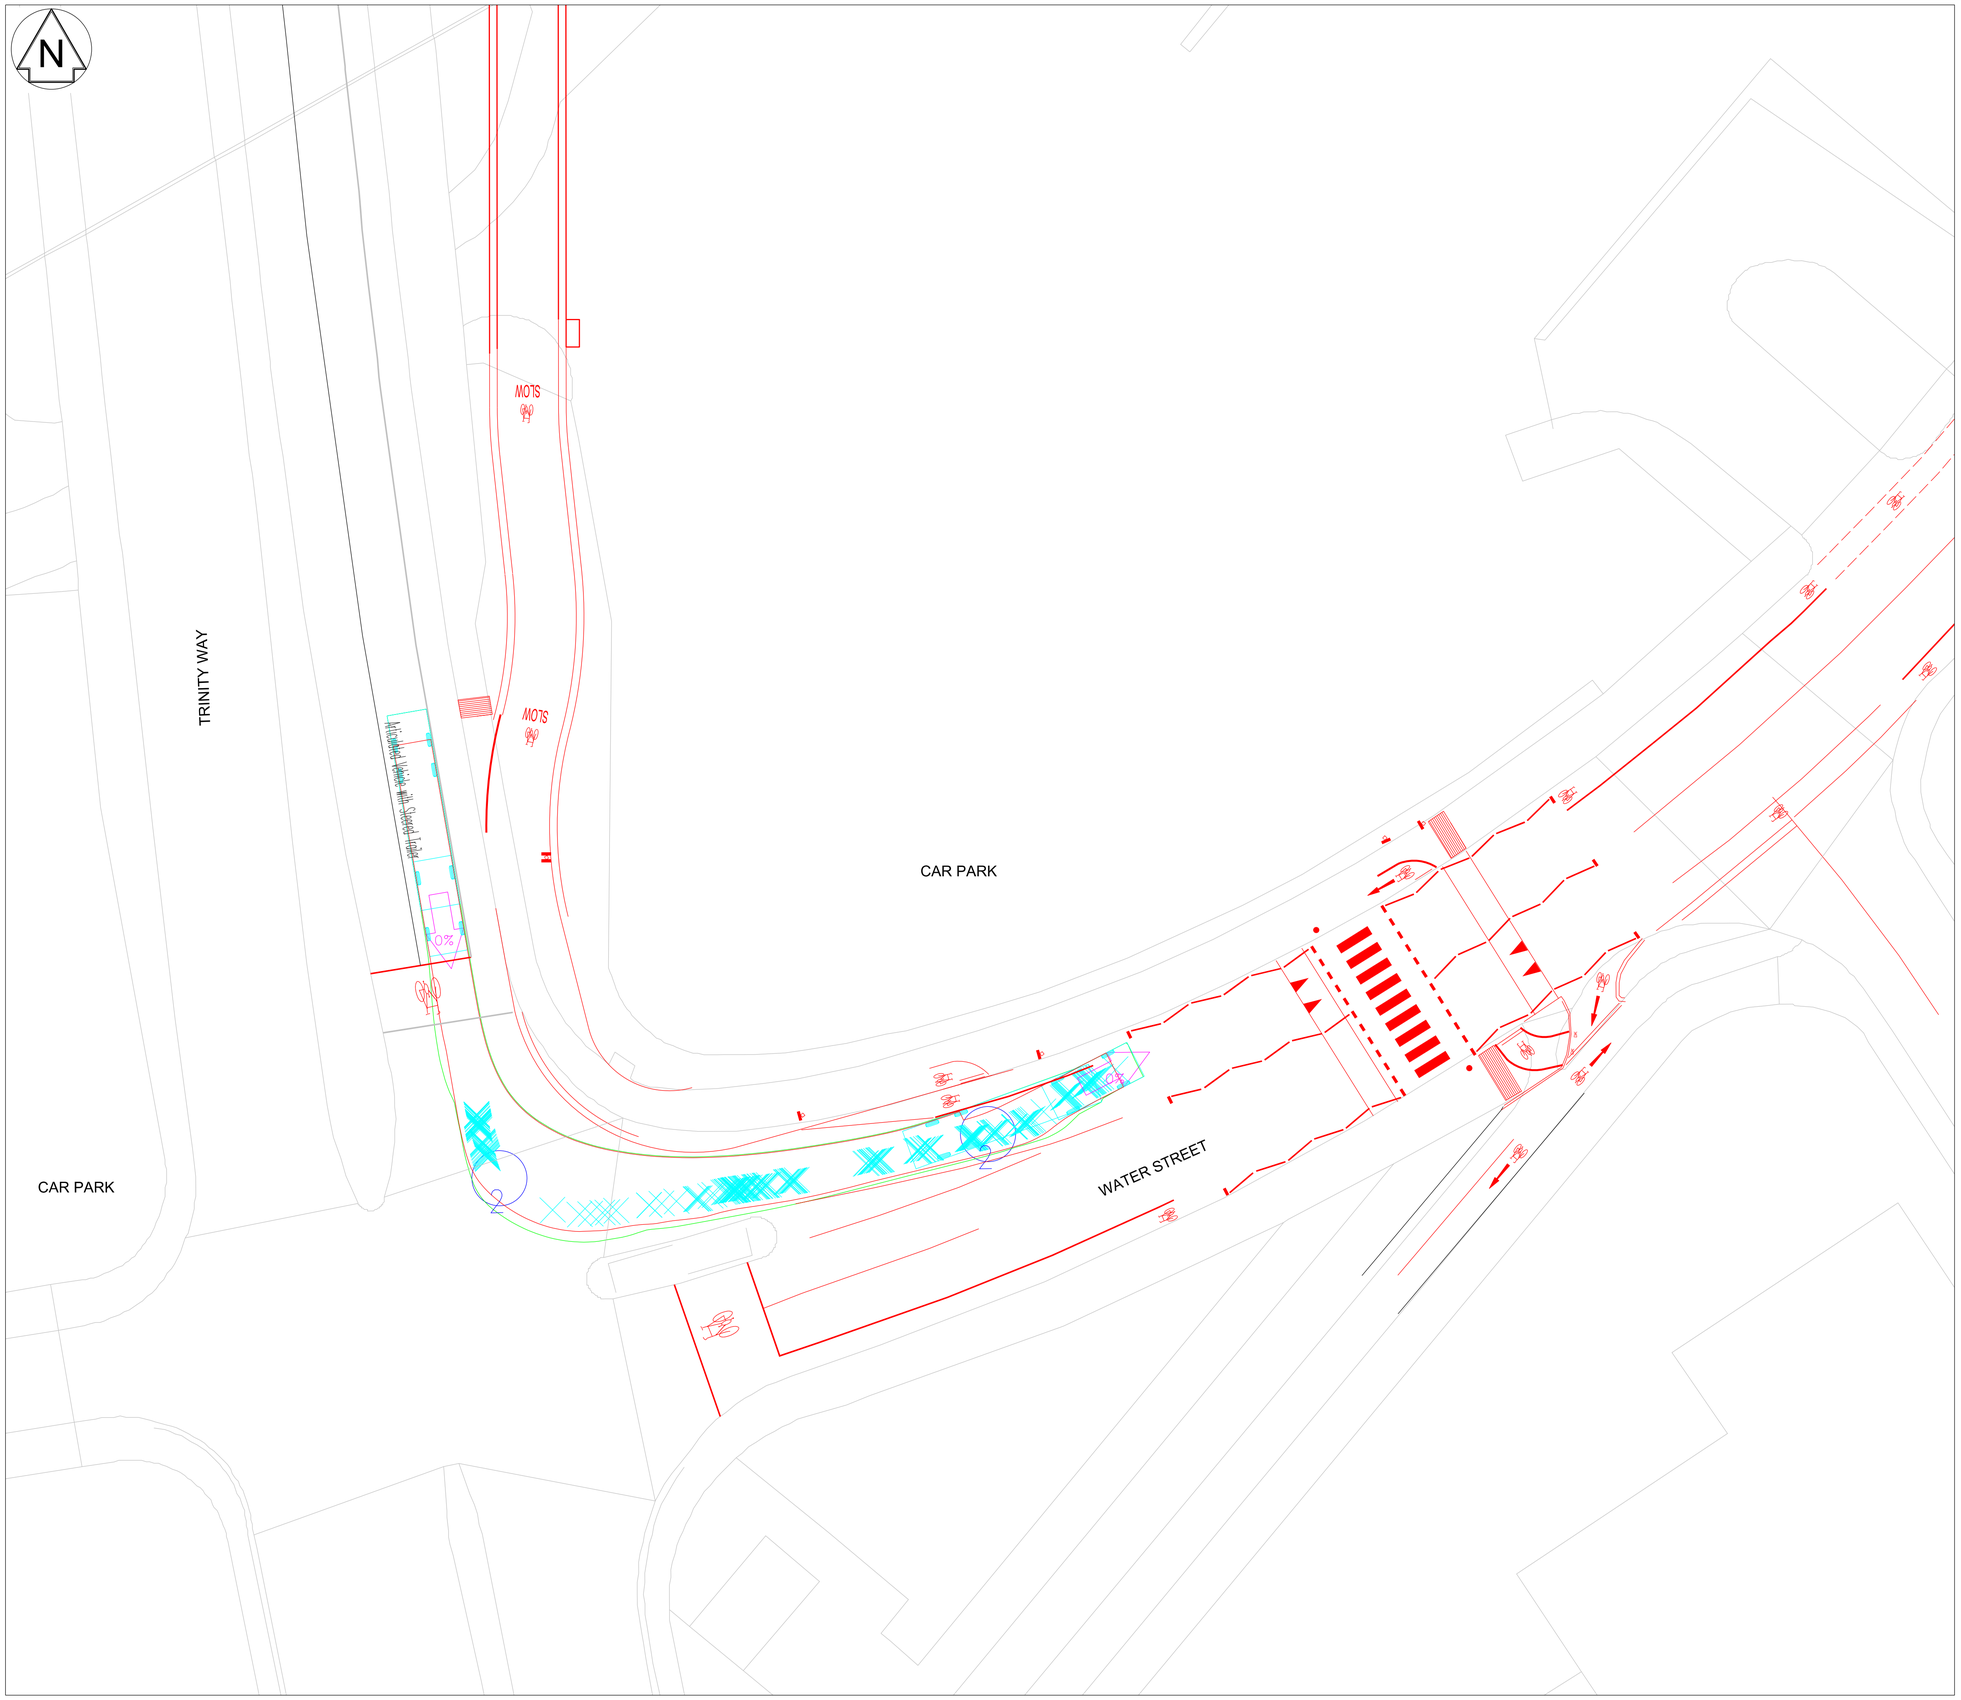

OS map data reproduced by permission of Ordnance Survey on behalf of HMSO. © Crown copyright 2009. All rights reserved. Ordnance Survey licence number 0100040692

Legend/Notes

Safety, Health and Environmental Information
For Health and Safety information, refer to discipline specific Risk Management Schedule.

1. Confirmation of all survey data must be obtained from the Network Rail survey team.
2. Coordinates to the XRail09 Grid, All levels to Ordnance Datum Newlyn.
All dimensions are in millimetres unless specified otherwise.

THE NATIONAL CYCLE NETWORK ROUTE 6 SIGNS CURRENTLY DIRECTING CYCLISTS ONTO PRINCE'S BRIDGE SHALL BE REMOVED. NEW ROUTE 6 SIGNS WILL BE INSTALLED AT SIMILAR LOCATIONS, DIRECTING CYCLISTS ALONG THE PROPOSED UTILITY BRIDGE AND WATER STREET. THE DESIGN OF THESE BESPOKE SIGNS WILL BE UNDERTAKEN AT THE DETAILED DESIGN STAGE.

Rev	Date	Description of Revisions	Drawn	Chkd	Appr
A01	19/08/13	FIT FOR REVIEW	EB	MY	MY
A00.1	22/07/13	FIRST DRAFT	EB	MY	MY

Status: FIT FOR REVIEW
Suitability: S3

Network Rail
North England Programmes
Square One, 4 Travis Street
Manchester, M1 2NY

Contractor(s)

Mott MacDonald
PARSONS BRINCKERHOFF

Project
INFRASTRUCTURE PROJECTS
NORTHERN HUB PHASE 1
ORDSALL CHORD

Drawing Title
ORDSALL CHORD
UTILITIES BRIDGE
SWEPT PATH ANALYSIS

Designed	E. BRIGGS	Signed	Date 2013-08-19
Drawn	E. BRIGGS	Signed	Date 2013-08-19
Checked	M. YOUNG	Signed	Date 2013-08-19
Approved	M. YOUNG	Signed	Date 2013-08-19
Scale(s) 1:200		ELR & Mileage	

Alternative Reference
Sheet 1 of 1
Drawing Number 127523-A-EHW-DRG-PBL-000002
Revision A01

Sheet Size A1 594 x 841