
PLAN REFERRED TO

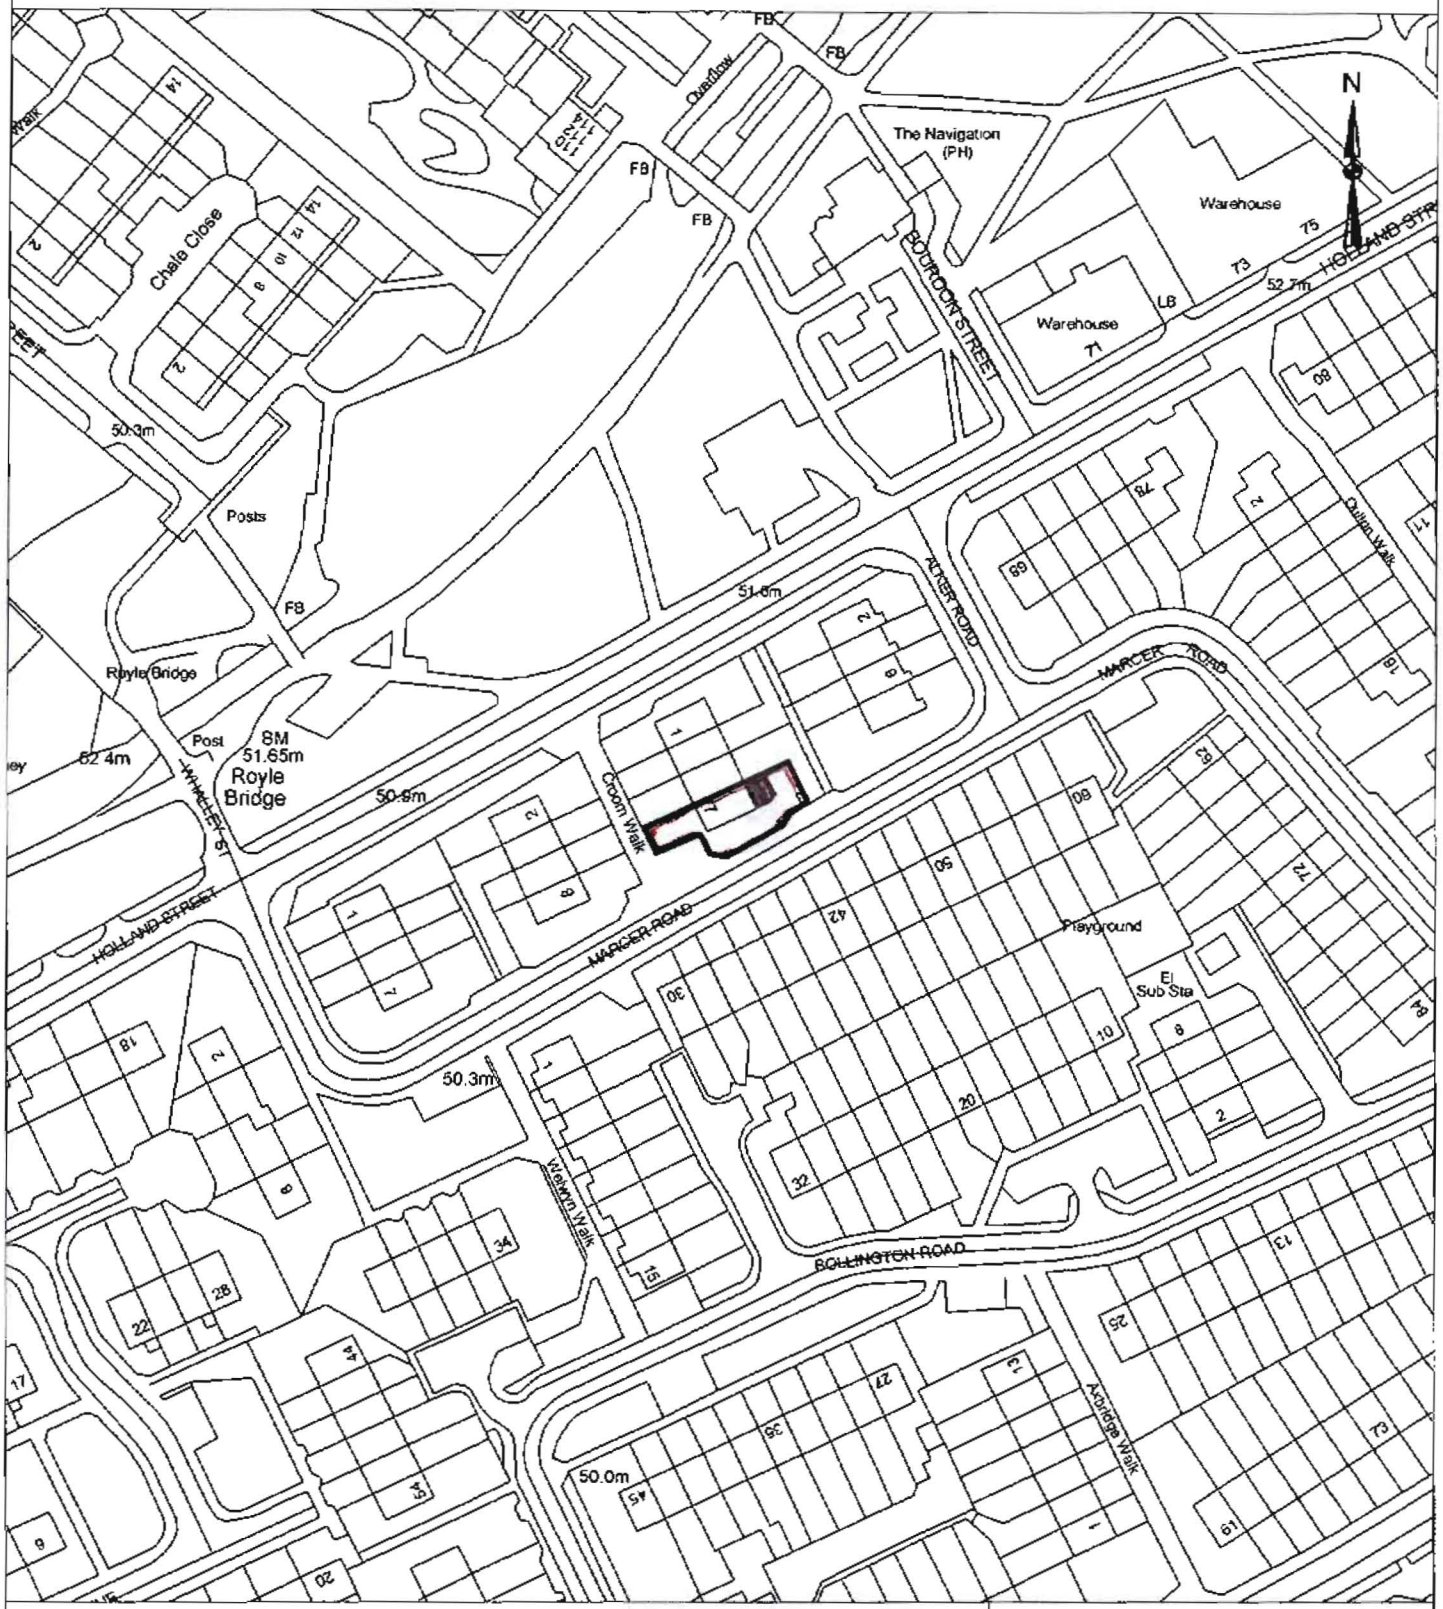

CORPORATE SERVICES DEPARTMENT
VALUATION AND PROPERTY SEVICES DIVISION

Serial No.	Plan No.	Scale:
RTB 106092	RTB 106092/1	1:1250

AREA EDGED BLACK 230 Sq. METRES OR THEREABOUTS

JOHN NICHOLLS
HEAD OF VALUATION AND MANAGEMENT
VALUATION AND PROPERTY SERVICES DIVISION
P.O. BOX 451
LEVEL 4
TOWN HALL EXTENSION
MANCHESTER M60 2AX

PLANNING
RECD 13 MAY 2008
INIT | RECD | DAT
M
M
FOIL ACTION

Based upon the Digital Ordnance Survey map with the sanction of the controller of Her Majesty's Stationery Office.
Unauthorised reproduction infringes Crown Copyright and may lead to prosecution or civil proceedings. Licence No. LA076236