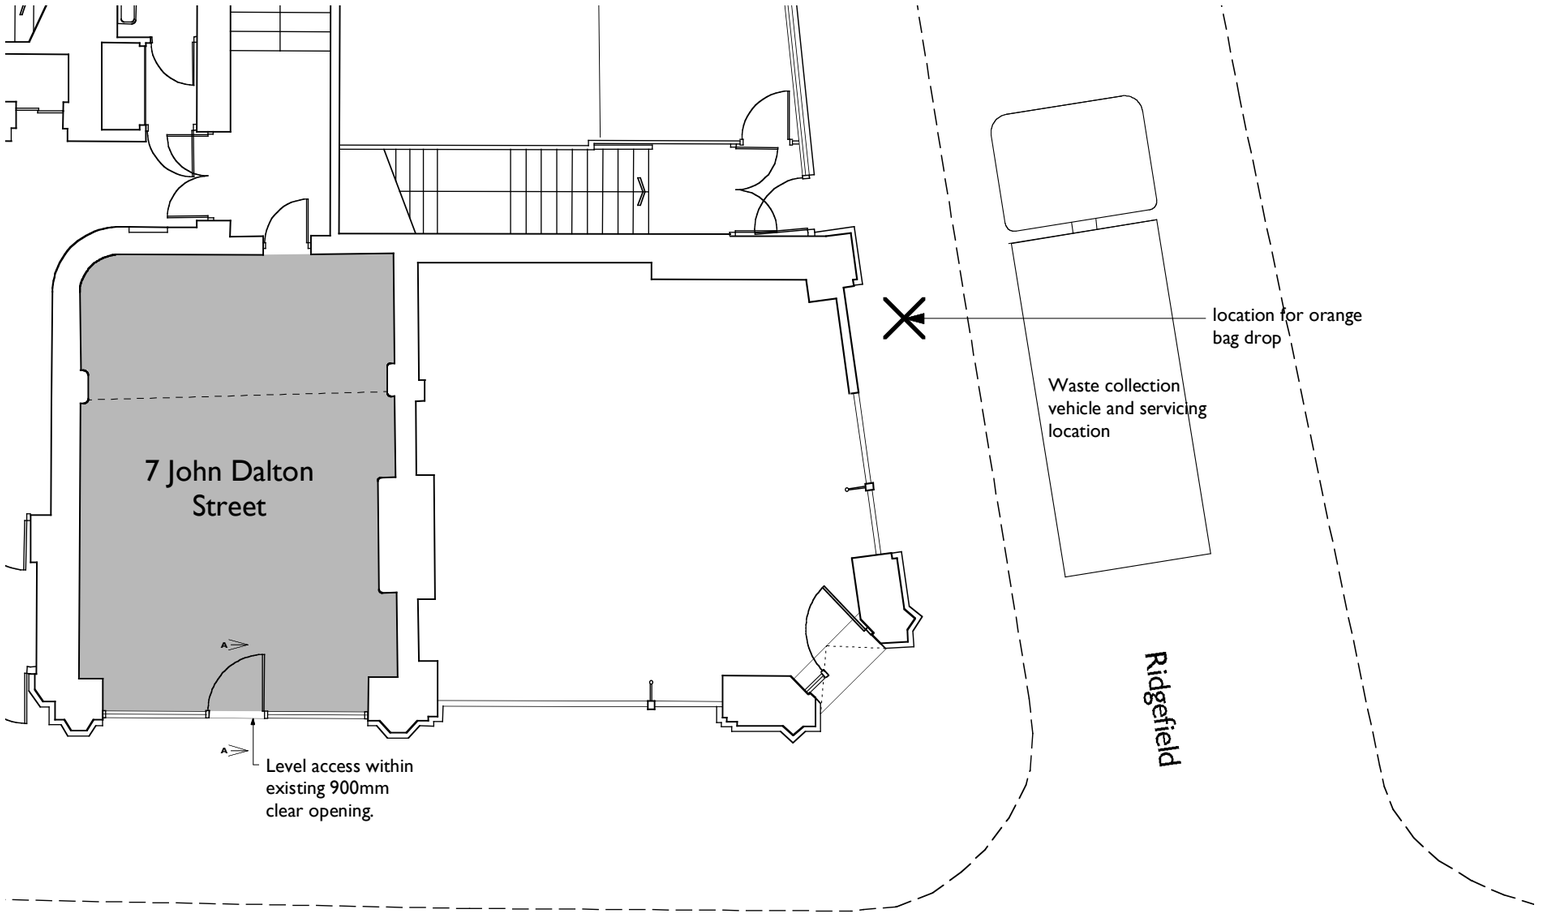

Plan (1:100)

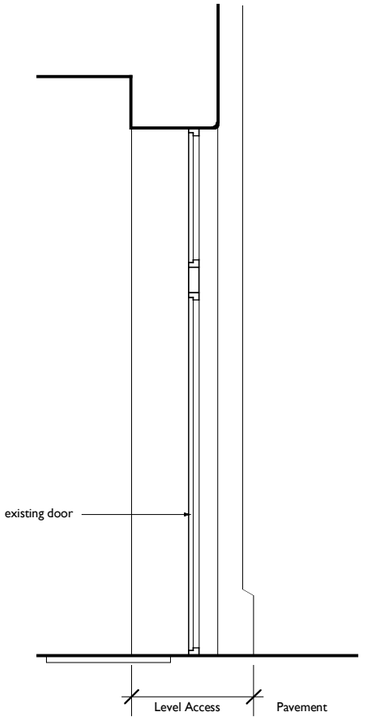

Section AA through door threshold (1:50)

description	date	rev

7 John Dalton Street

Proposed Plan
Servicing

scheme	1317
no.	**P(100)**
rev	-
scale	**1:100@A3**
date	Oct 09
drawn	HKW

makinarchitecture
URBAN ARCHITECTS & DESIGNERS
www.makinarchitecture.com
t 0161 2360051 **f** 0161 2283442

DO NOT SCALE FROM THIS DRAWING
DIMENSIONS TO BE CHECKED ON SITE

***SK** sketch **P** proposed **T** tender **C** construction **AB** asbuilt*