

PROPOSED ADVERTISEMENT SIGNAGE
AND REVISION TO FRONT ELEVATION
582 STOCKPORT ROAD, LONGSIGHT. M13 0RQ

Drg. No.	LS / 100
Revision.	
Date.	
Scale	1 /50 @ A3

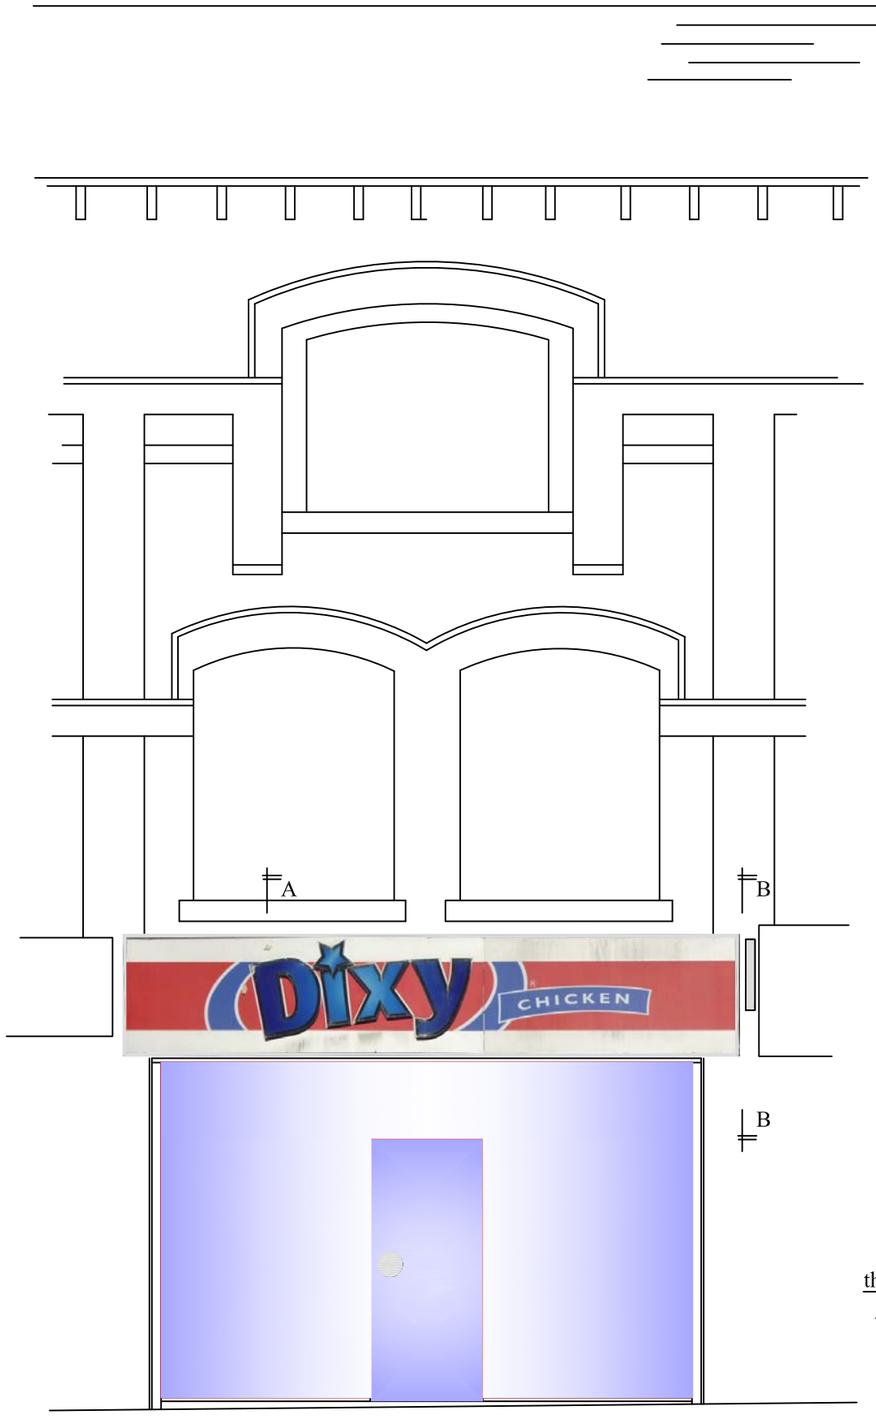


perforated galvanised steel lath
roller shutter to be fitted, constructed
from 76 mm deep curved sections.
ppc coloured finish.


FRONT ELEVATION. PROPOSED.

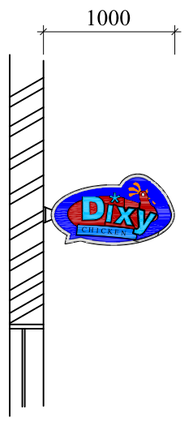


Section B - B
through internally illuminated
90 deg. projecting signage.

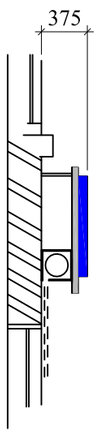

Section A - A
through fully internally
illuminated frontage panel signage.
and concealed roller shutter housing

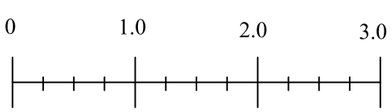

Scale Bar

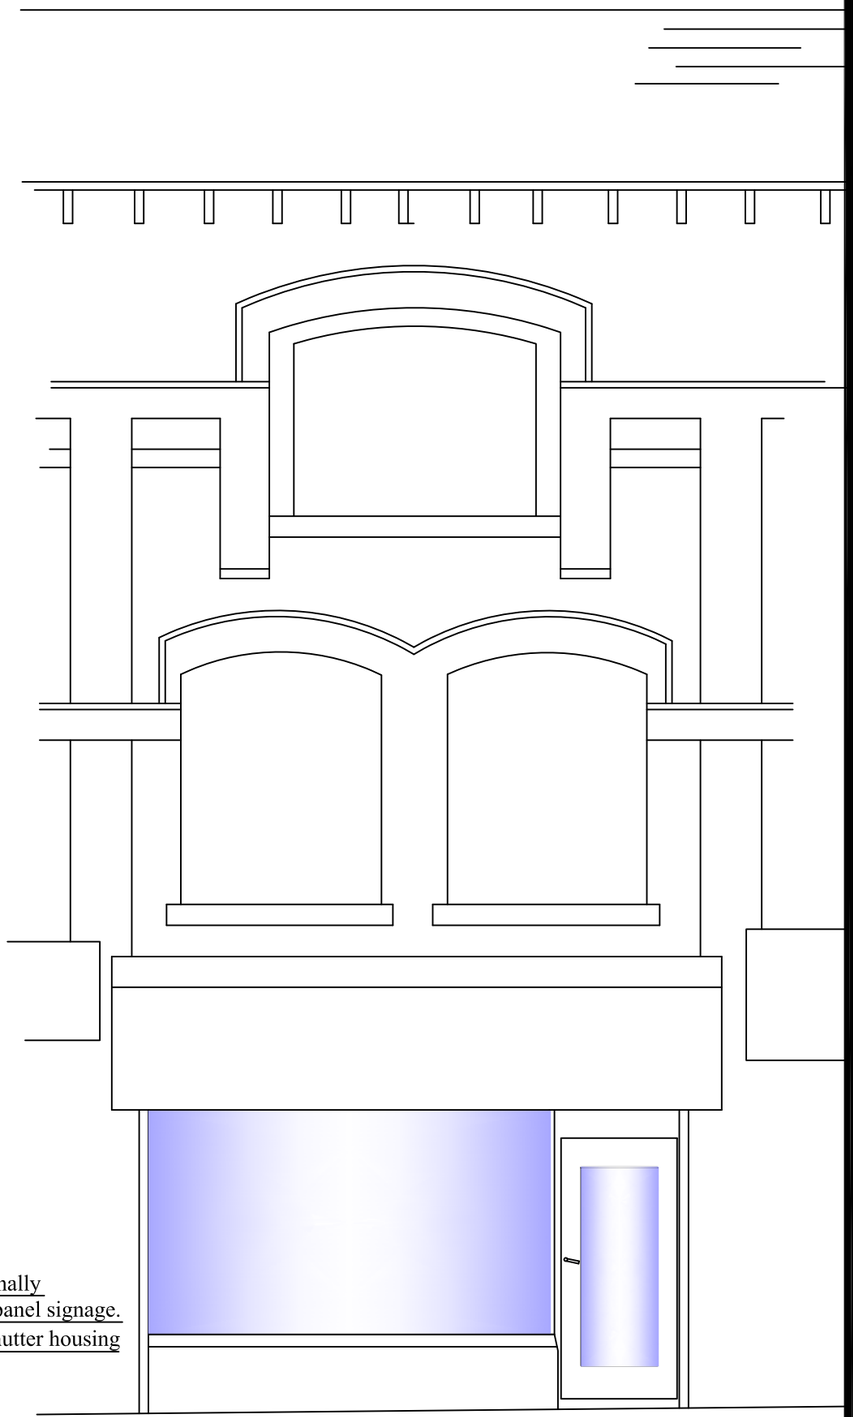

FRONT ELEVATION. EXISITING.