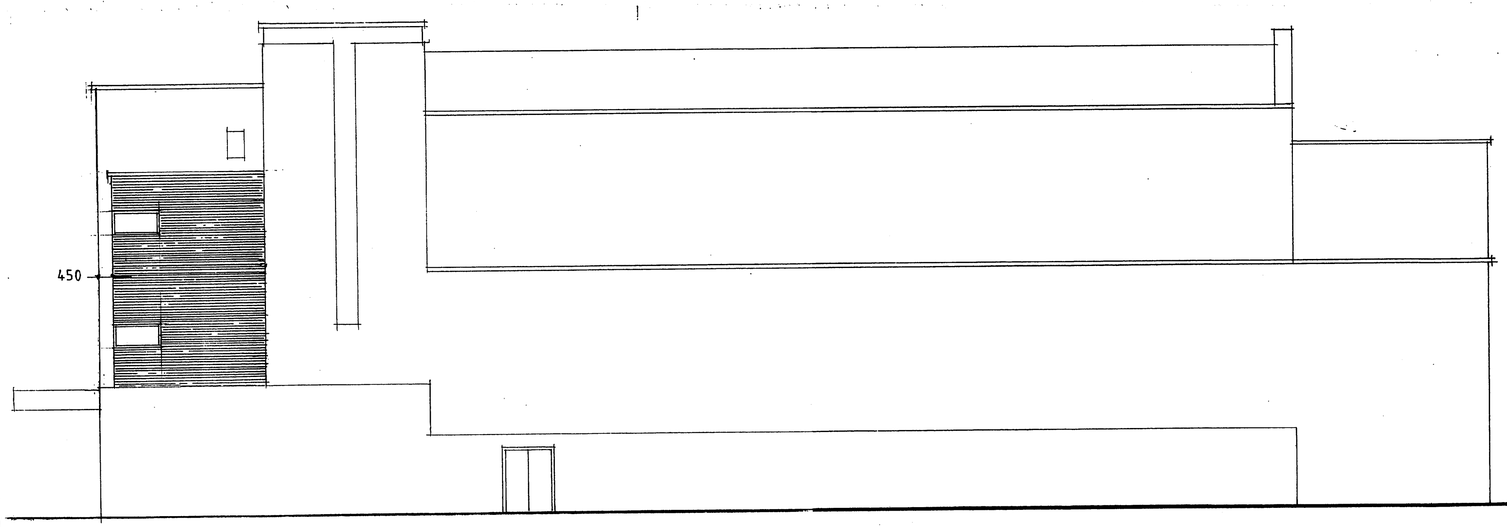

EXISTING : NORTH WESTERN STREET ELEVATION

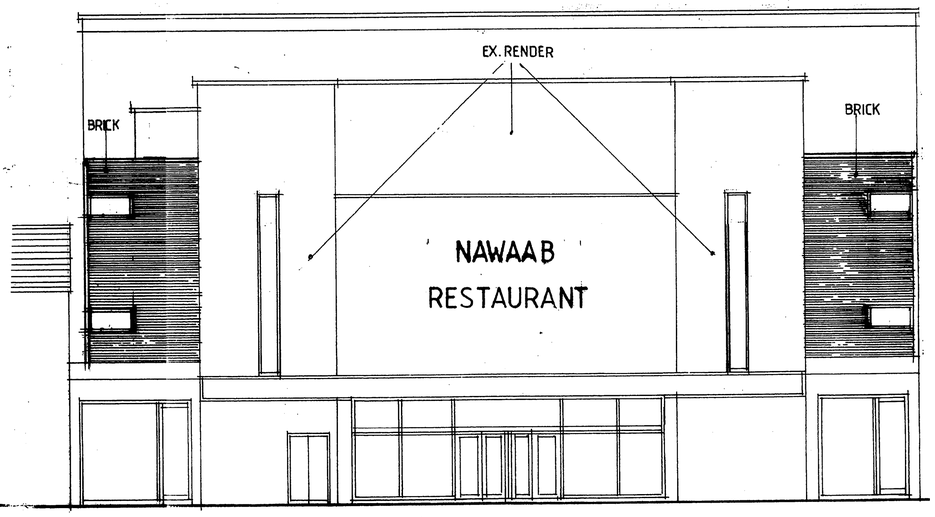

EXISTING STOCKPORT ROAD ELEVATION

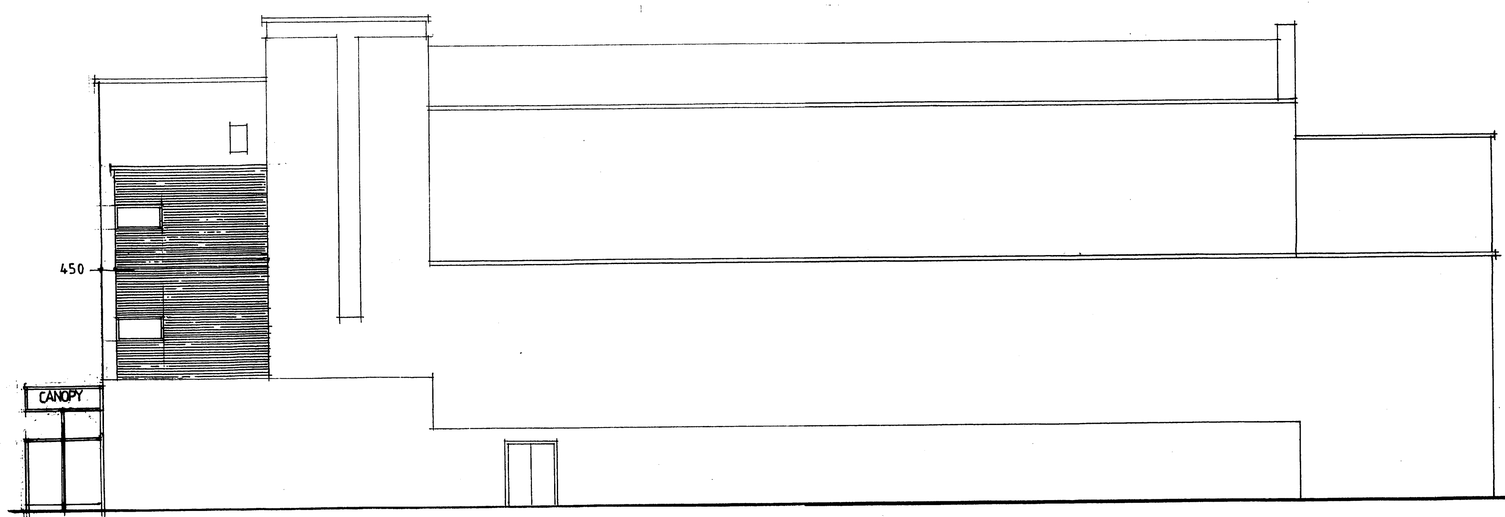

PROPOSED NORTH WESTERN STREET ELEVATION

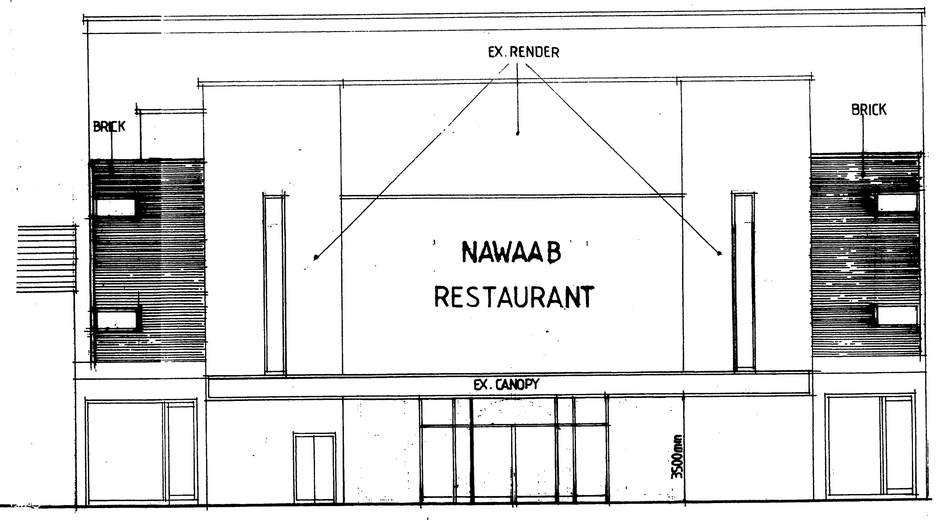

PROPOSED STOCKPORT ROAD ELEVATION

PLANNING
RECD
APPLIED
19 SEP 2008

REV:09/09

PROJECT
PROPOSED NEW ENTRANCE
1008, STOCKPORT ROAD
LEVENSHULME

CLIENT: NAWAAB RESTAURANT

DRG. TITLE
AS SHOWN

Drwn	Job No.	Dwg. No.
Date 06/08	02/08	
Scale 1/50		

DR. GHASSAN KAMHA & PARTNERS
ARCHITECTS & TOWN PLANNERS
5, MAULDETH ROAD, WEST WITHINGTON
M20 3WB
Tele - 0161 446 2525 Fax - 0161 448 8323

HOBS MANCHESTER 406